




EGYPTIAN RUSSIAN UNIVERSITY


Tables :

	SINGLE NORMAL SOCKET(16A) IP20
	DUPLEX NORMAL SOCKET(16A) IP20
	SINGLE NORMAL SOCKET(16A) WEATHER PROOF IP 44
	DUPLEX NORMAL SOCKET(16A) WEATHER PROOF IP 44
	DUPLEX POWER SOCKET(20A) IP 20
	ISOLATOR WEATHER PROOF (IP40) 2P SINGLE PHASE
	HAND DRYER
	ELECTRIC DISTRIBUTION BOARD
	MAIN DISTRIBUTION BOARD
	LOUD SPEAKER
	INDOOR PTZ CAMERA
	FIXED CAMERA
	WIFI- CEILING MOUNTED
	LED SCREEN


KEY PLAN

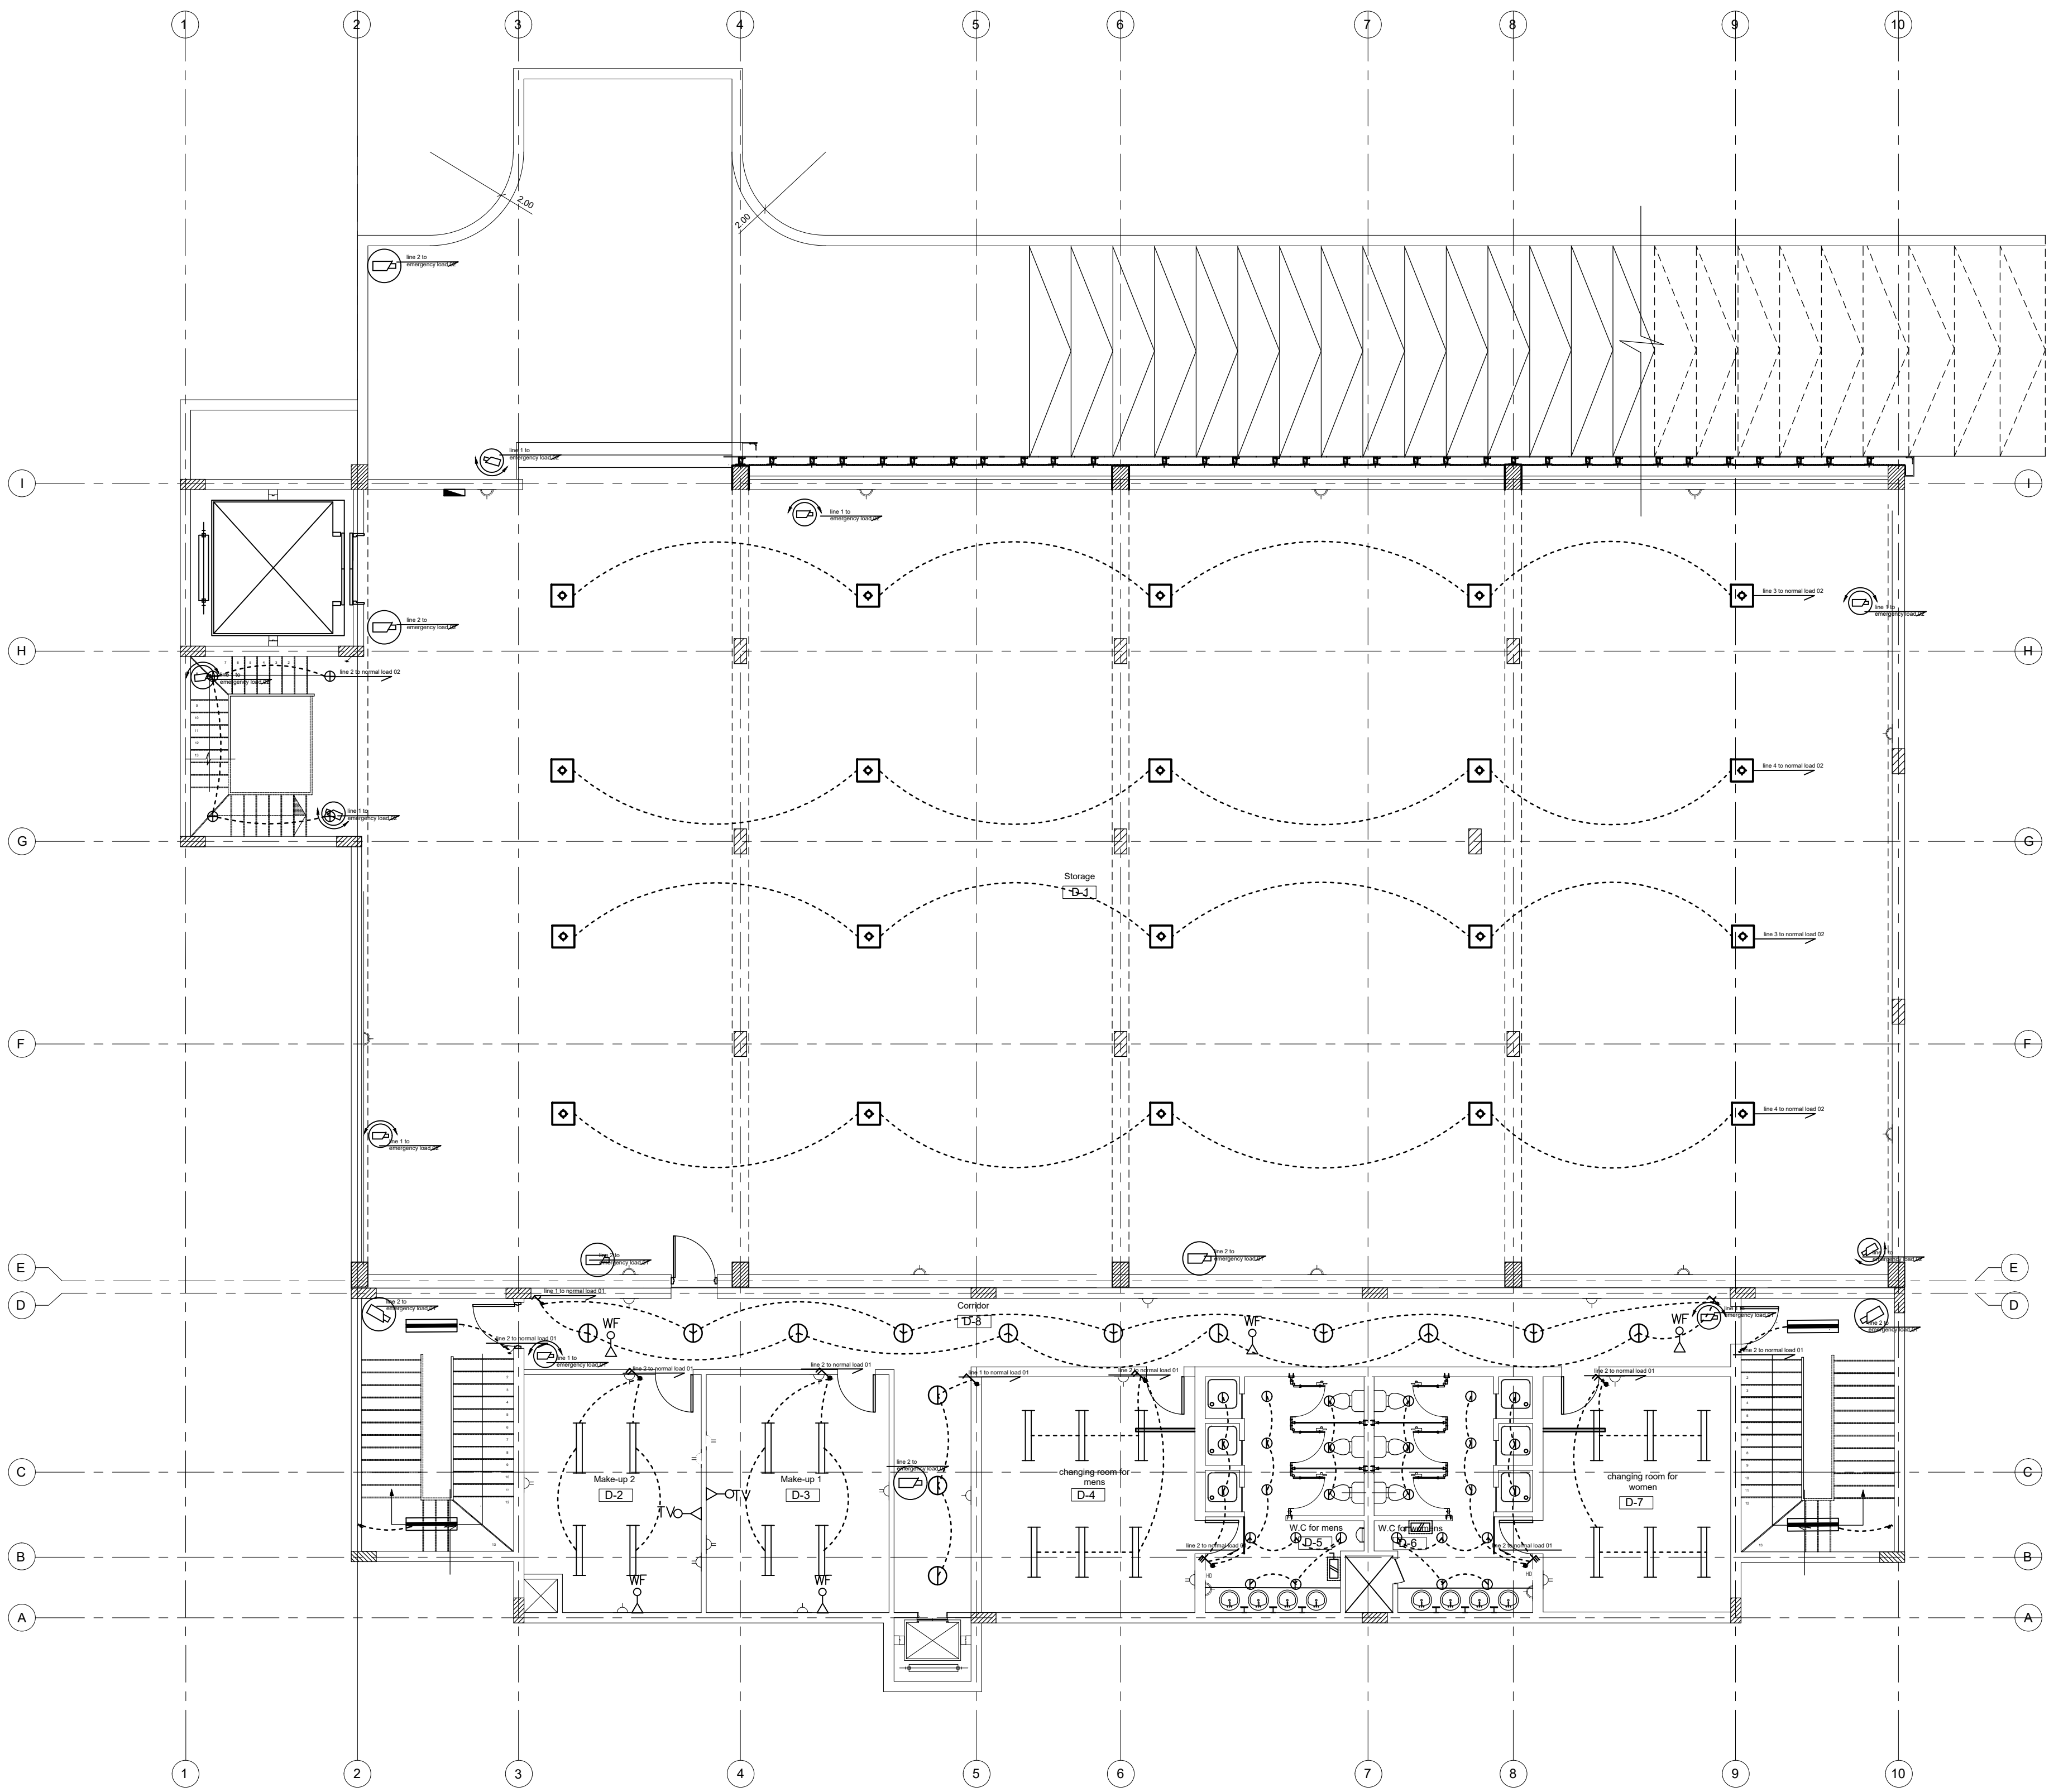


Basement floor plan scale 1:100

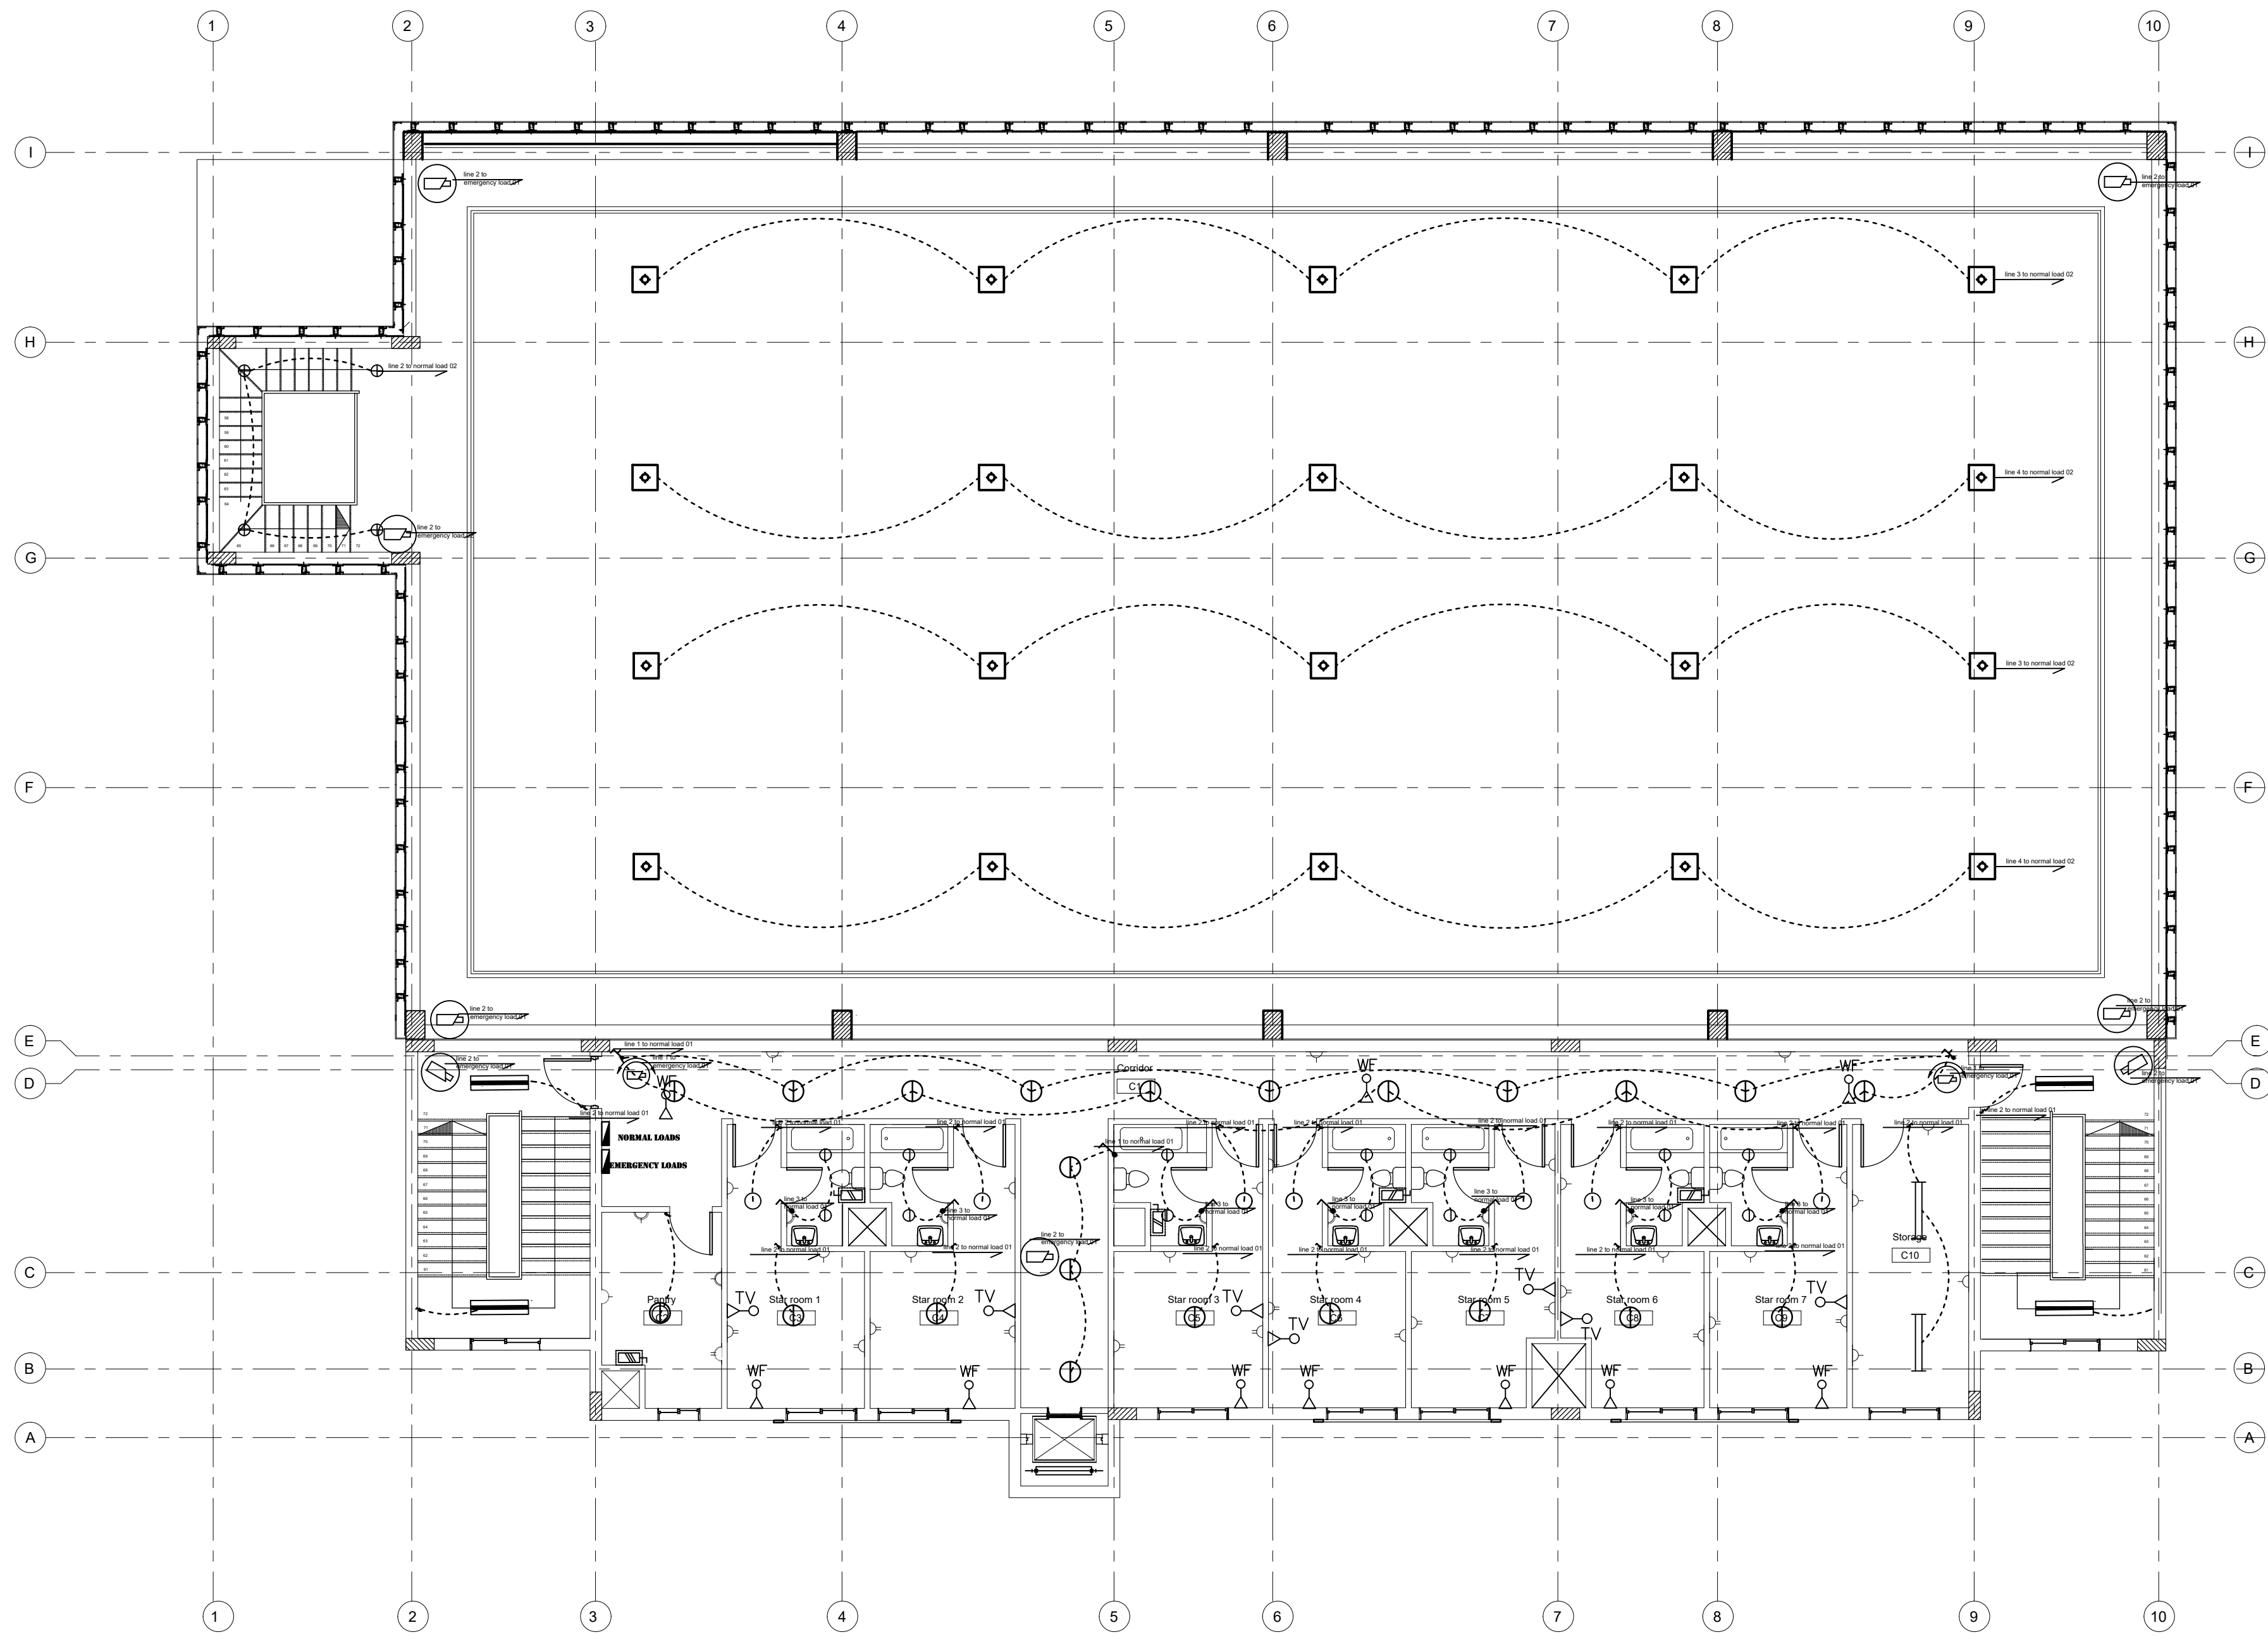

Second floor plan scale 1:100

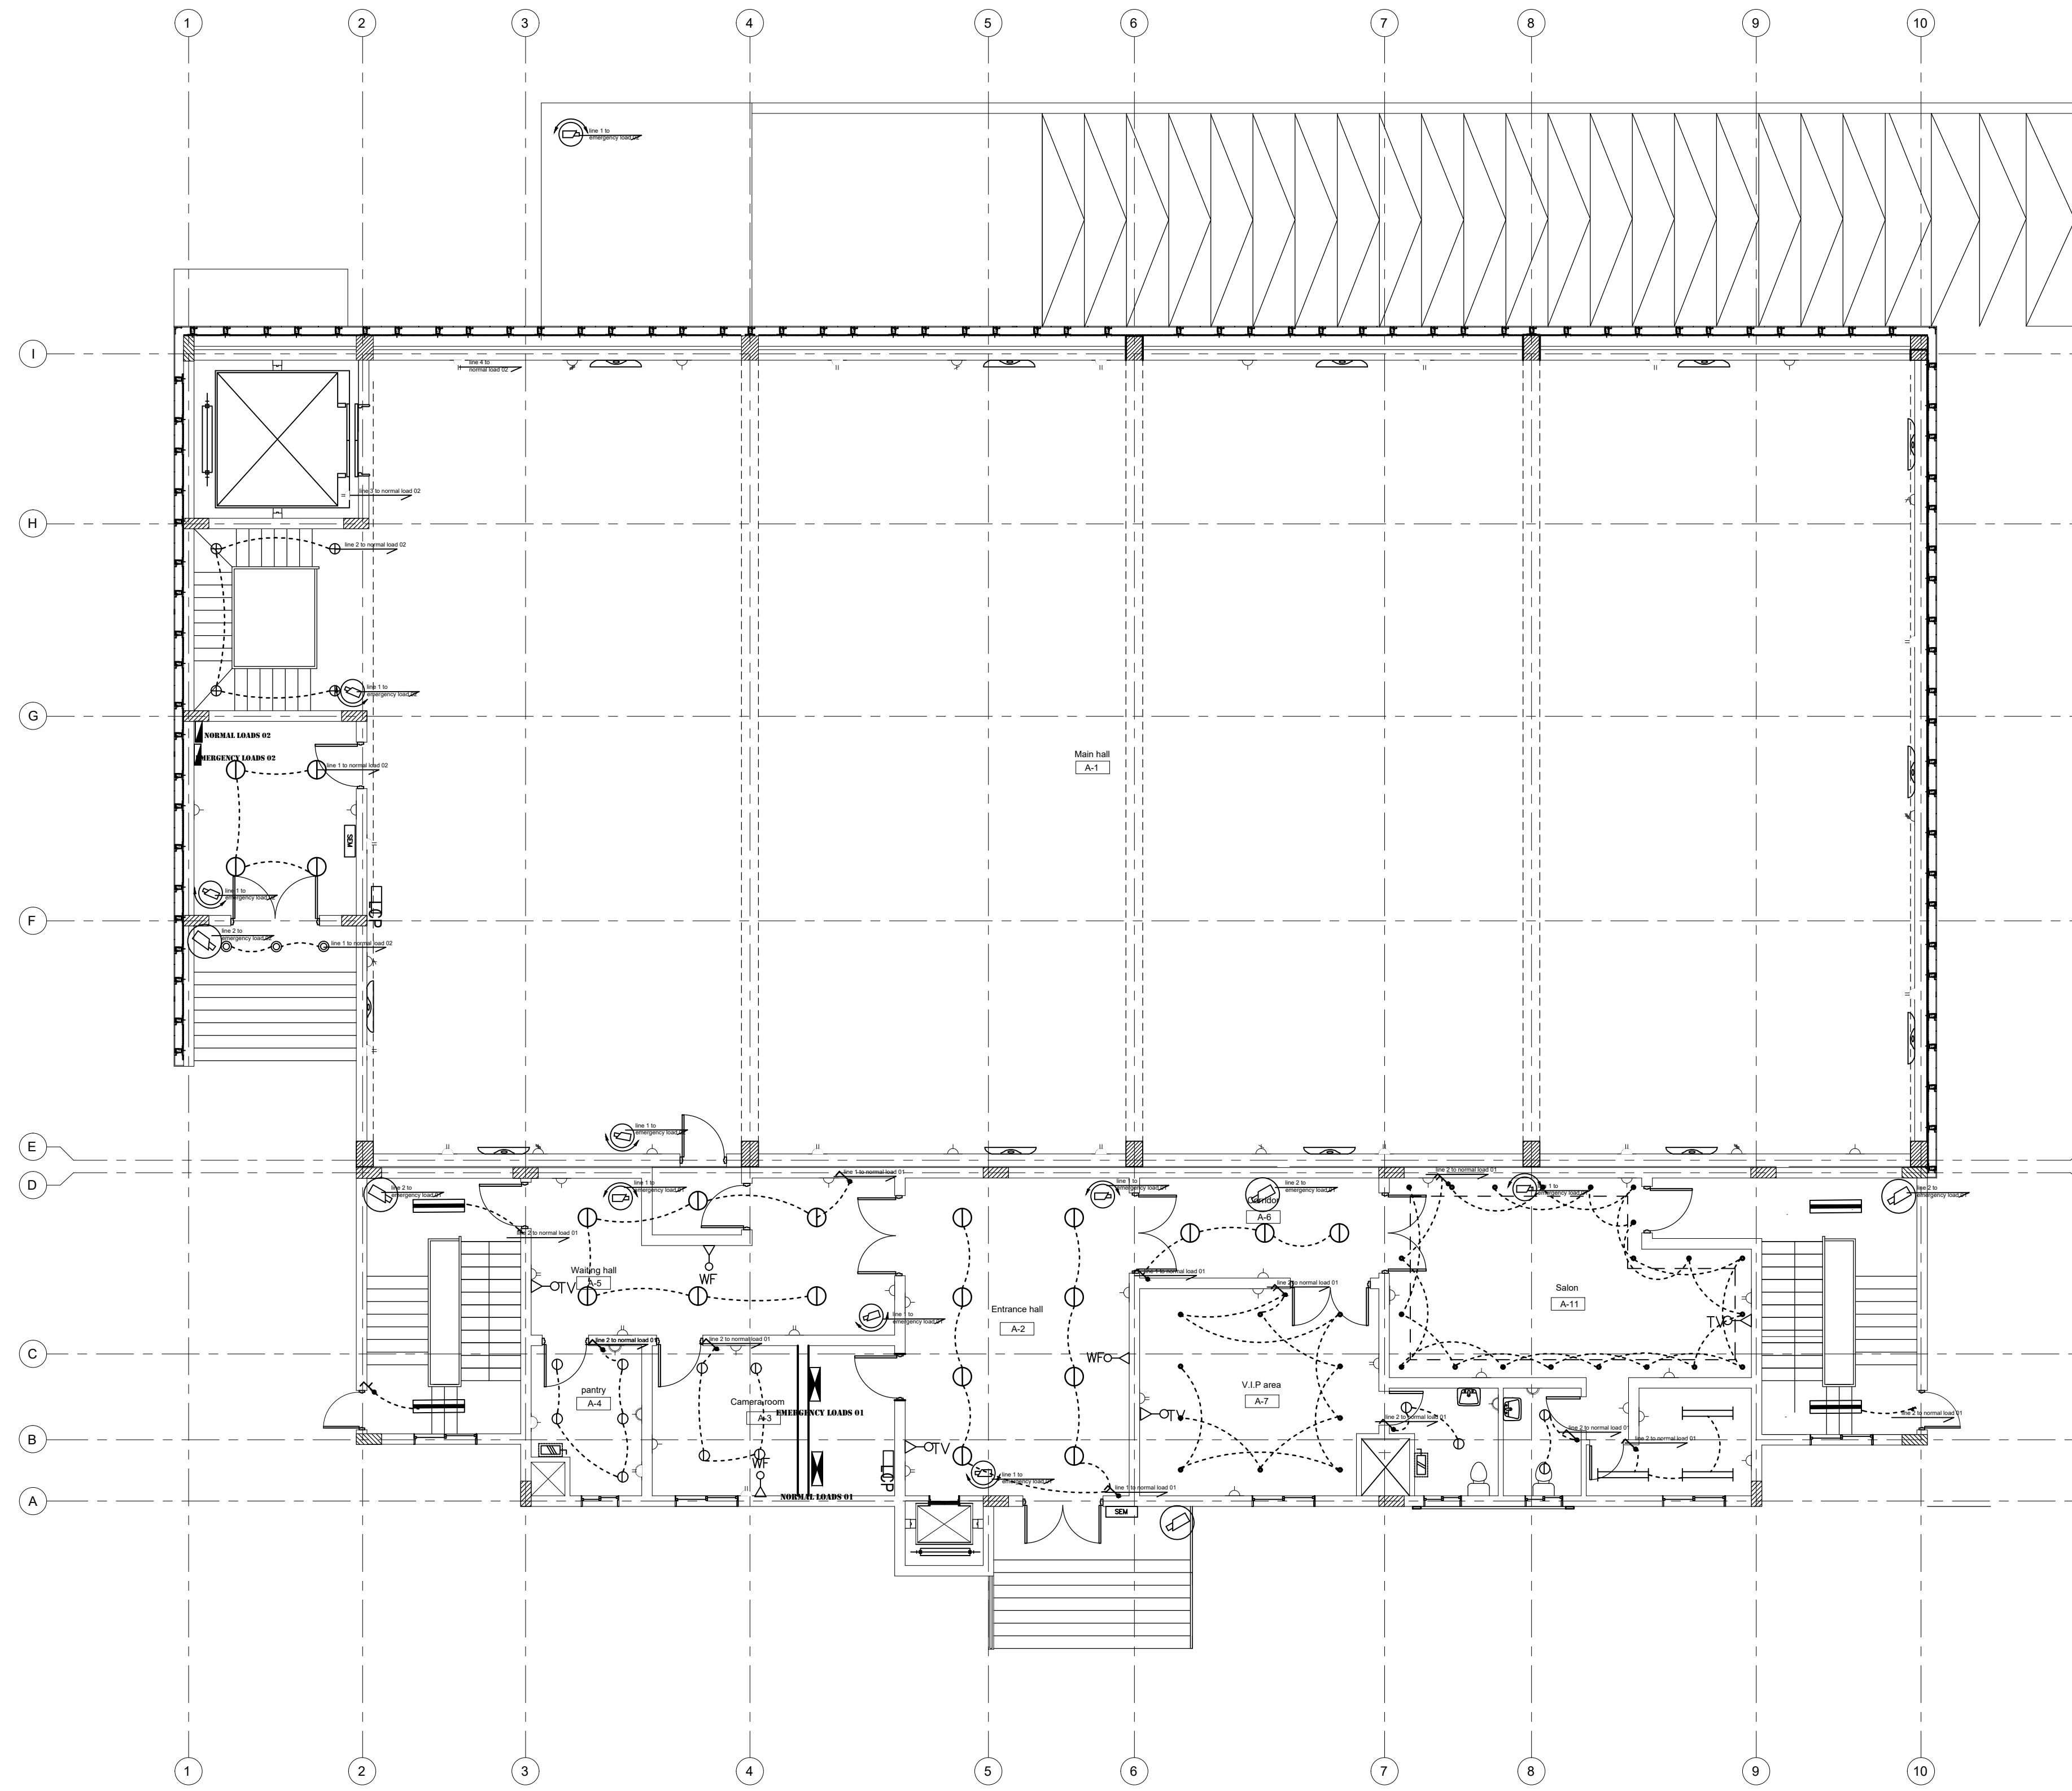

ground floor plan scale 1:100

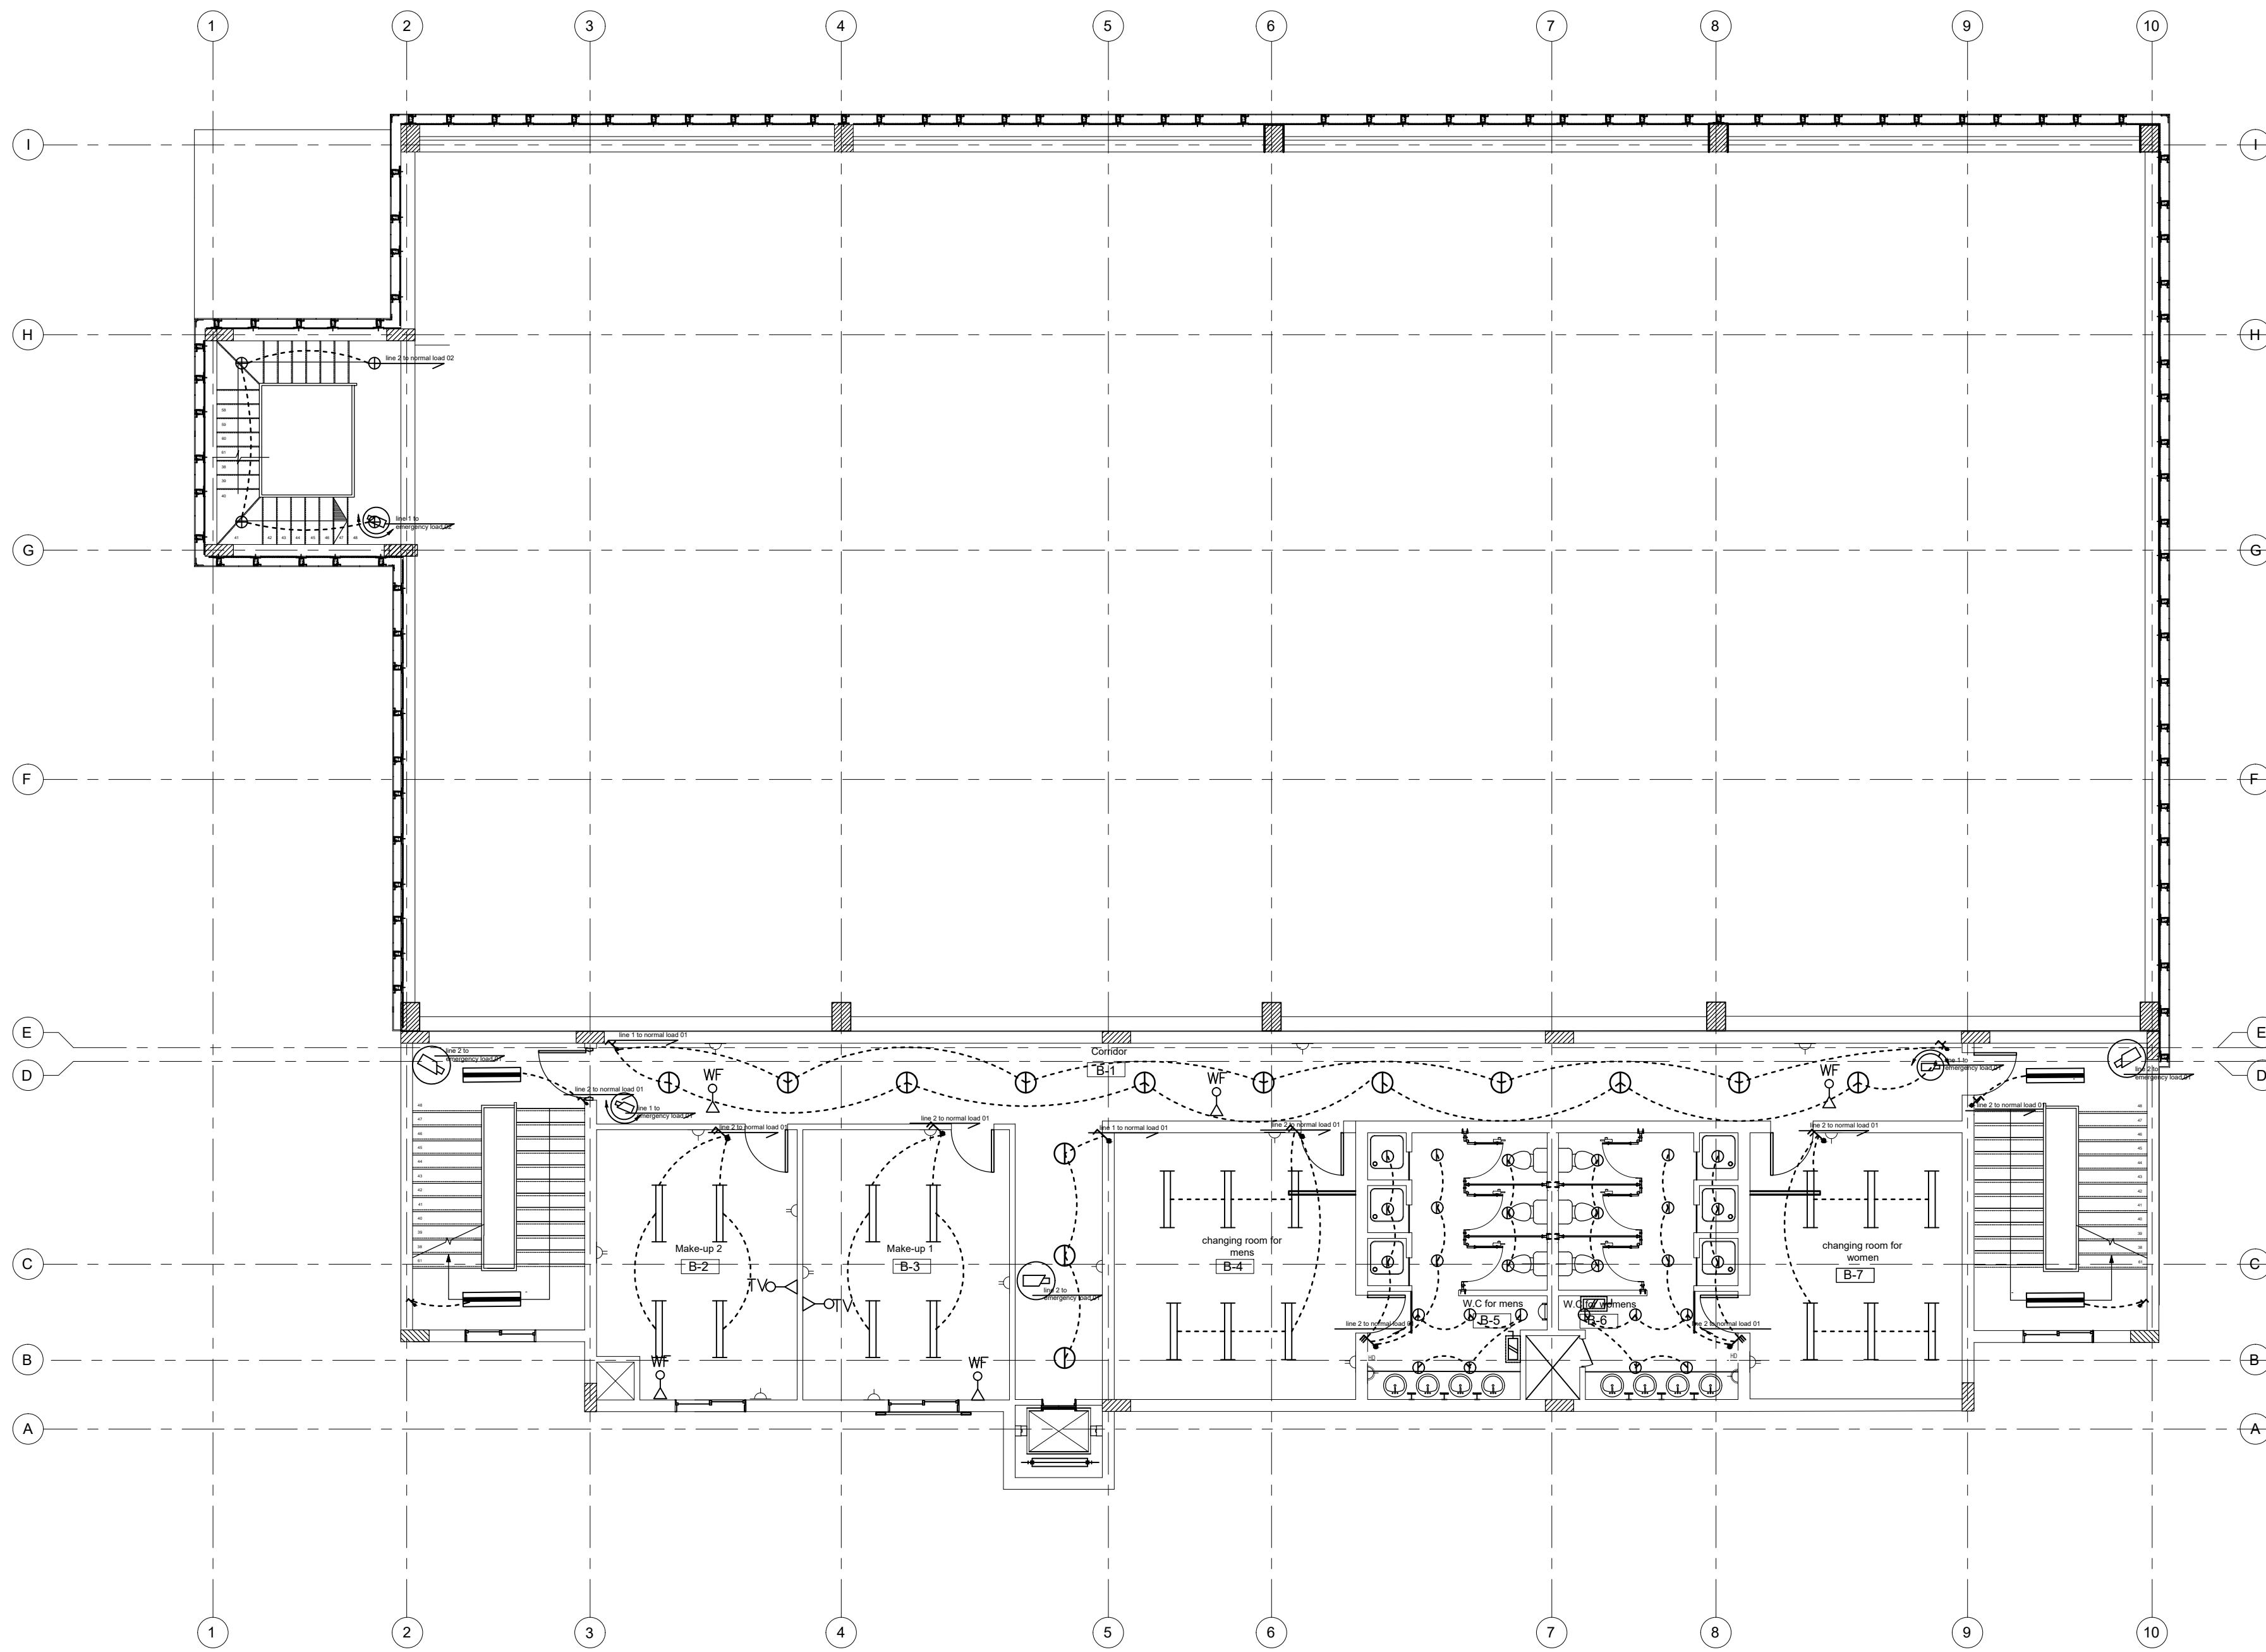

First floor plan scale 1:100

Branch :

Electricity

DRAWING TITLE :
lighting&power

DRAWING NO.	SCALE	Date
08	1/100	22/12/2019

DRAWING BY : Sara Wassim Mohamed
151066