




EGYPTIAN RUSSIAN UNIVERSITY

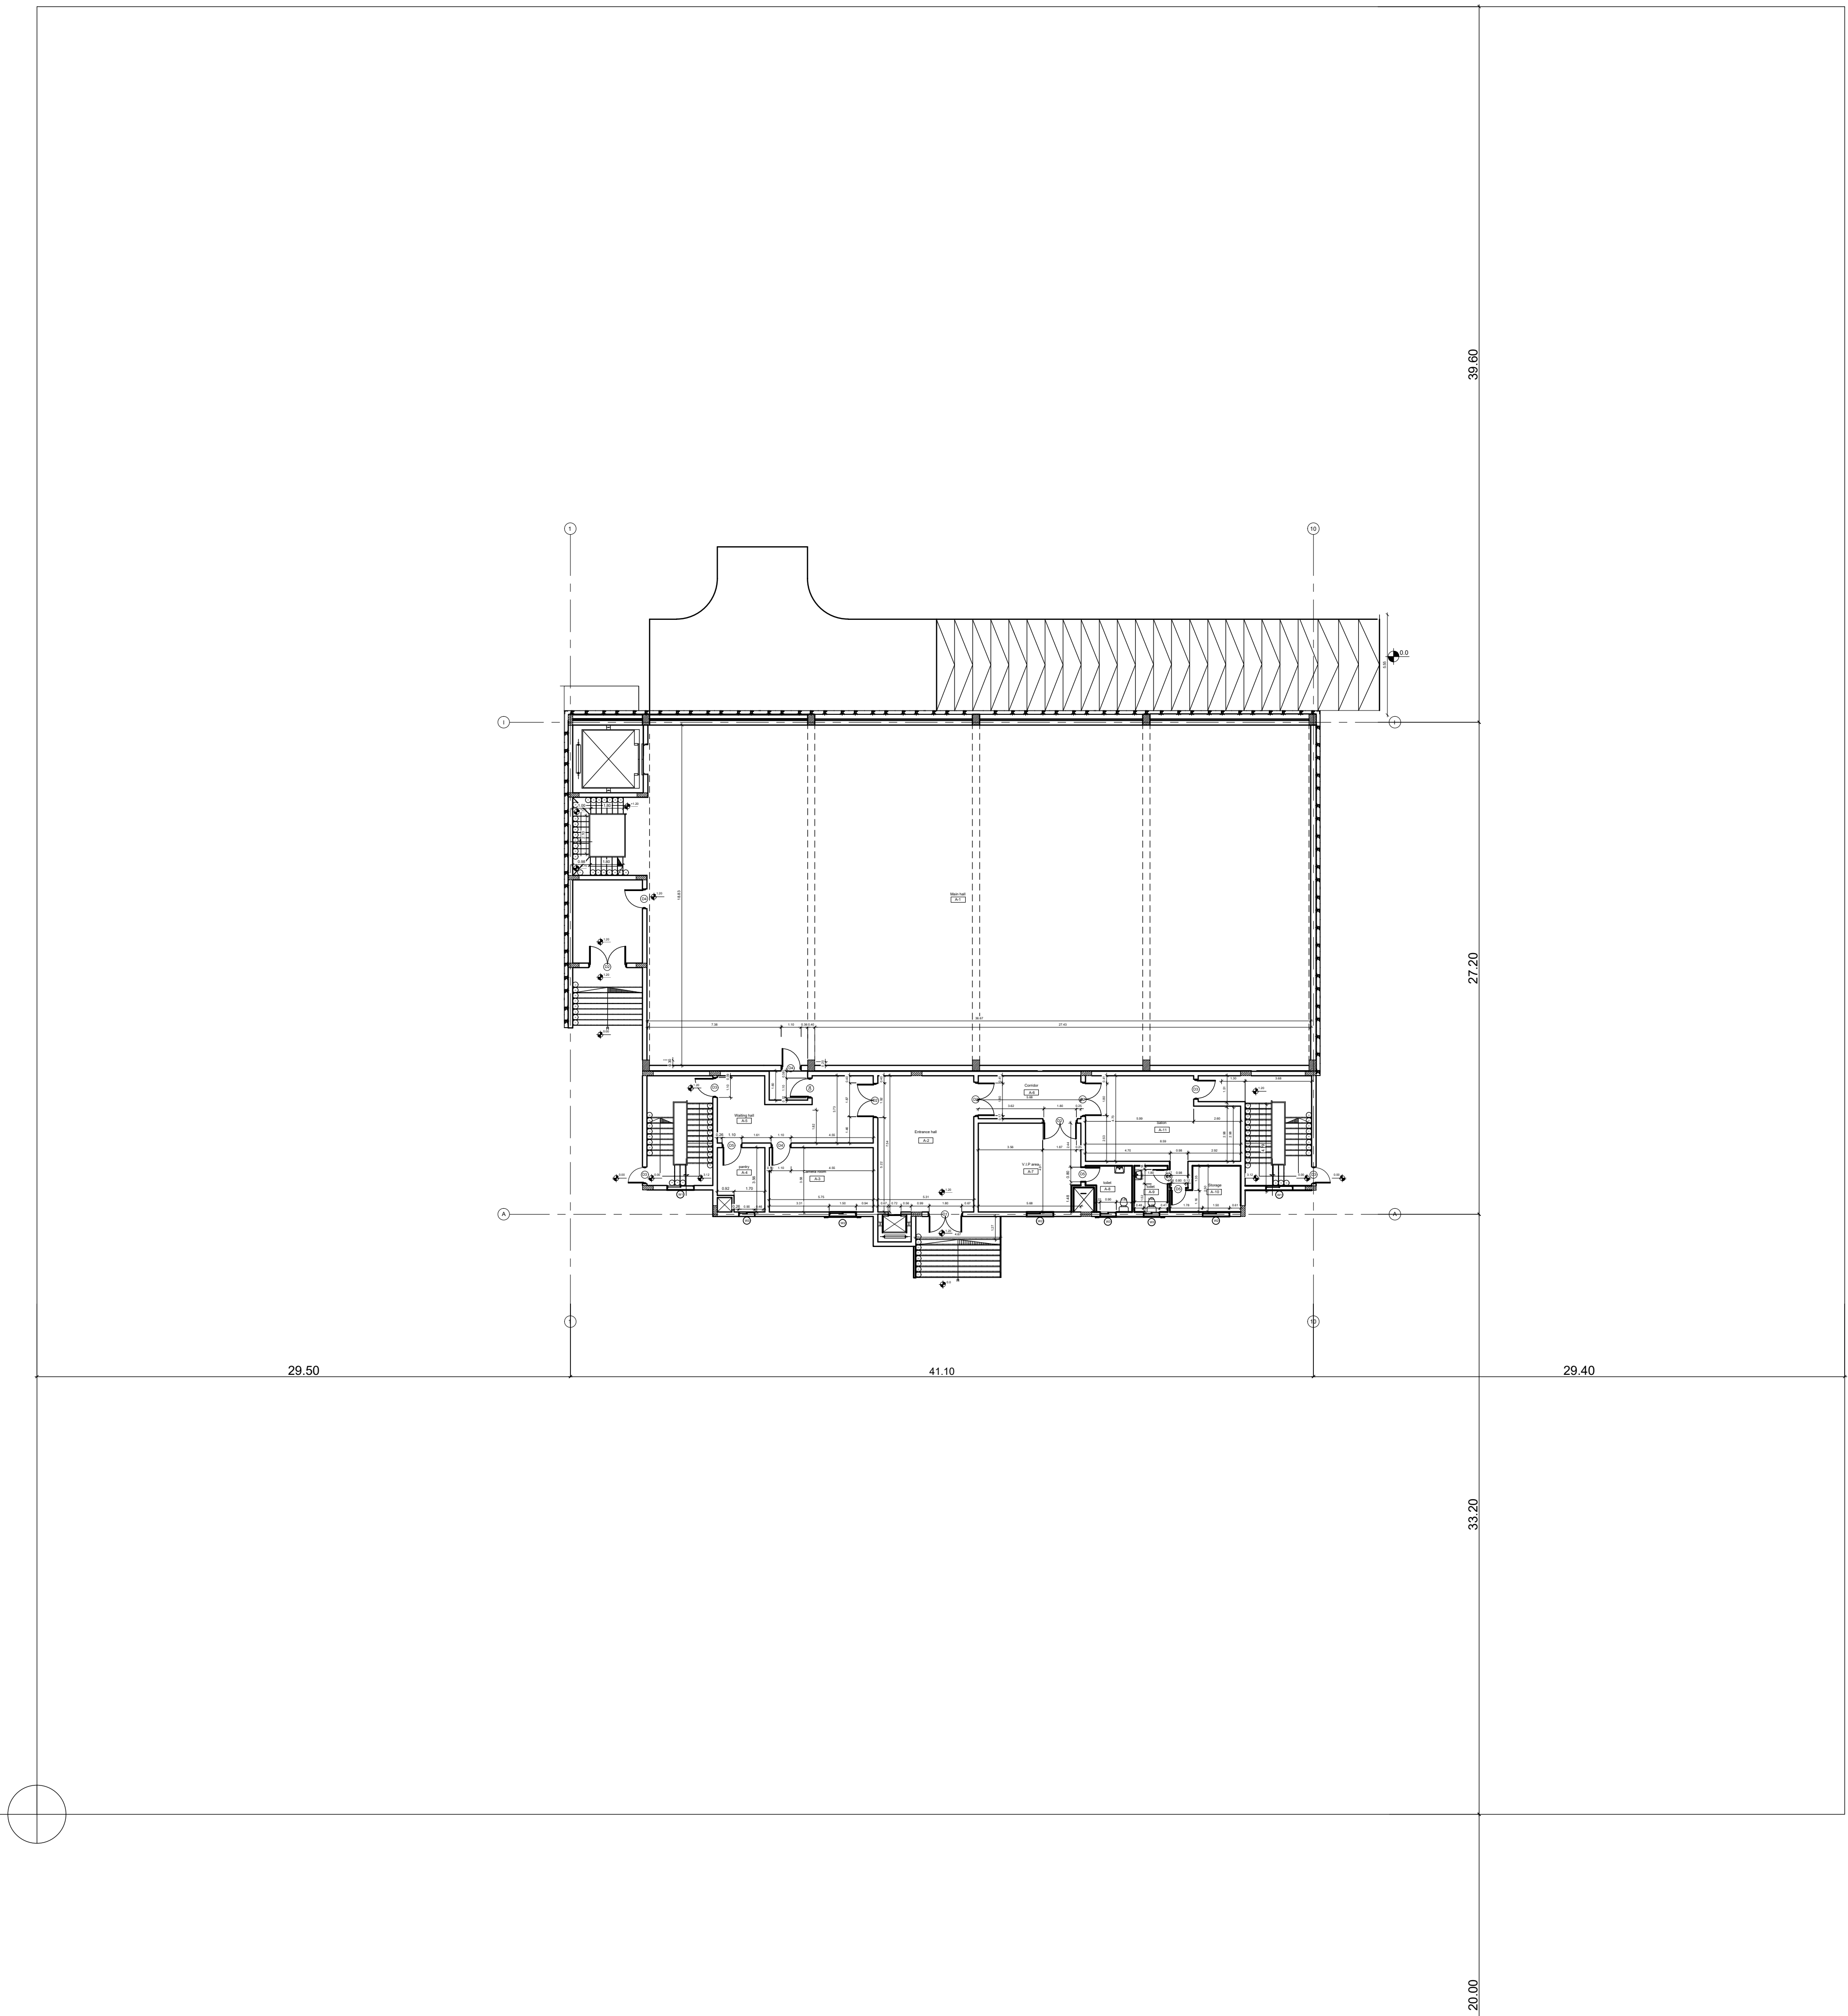

Master floor plan scale 1:200

Branch :
Architectural

DRAWING TITLE :
Master plan

DRAWING NO.	SCALE	Date
00	1/200	22/12/2019

DRAWING BY : Sara Wassim Mohamed
151066