

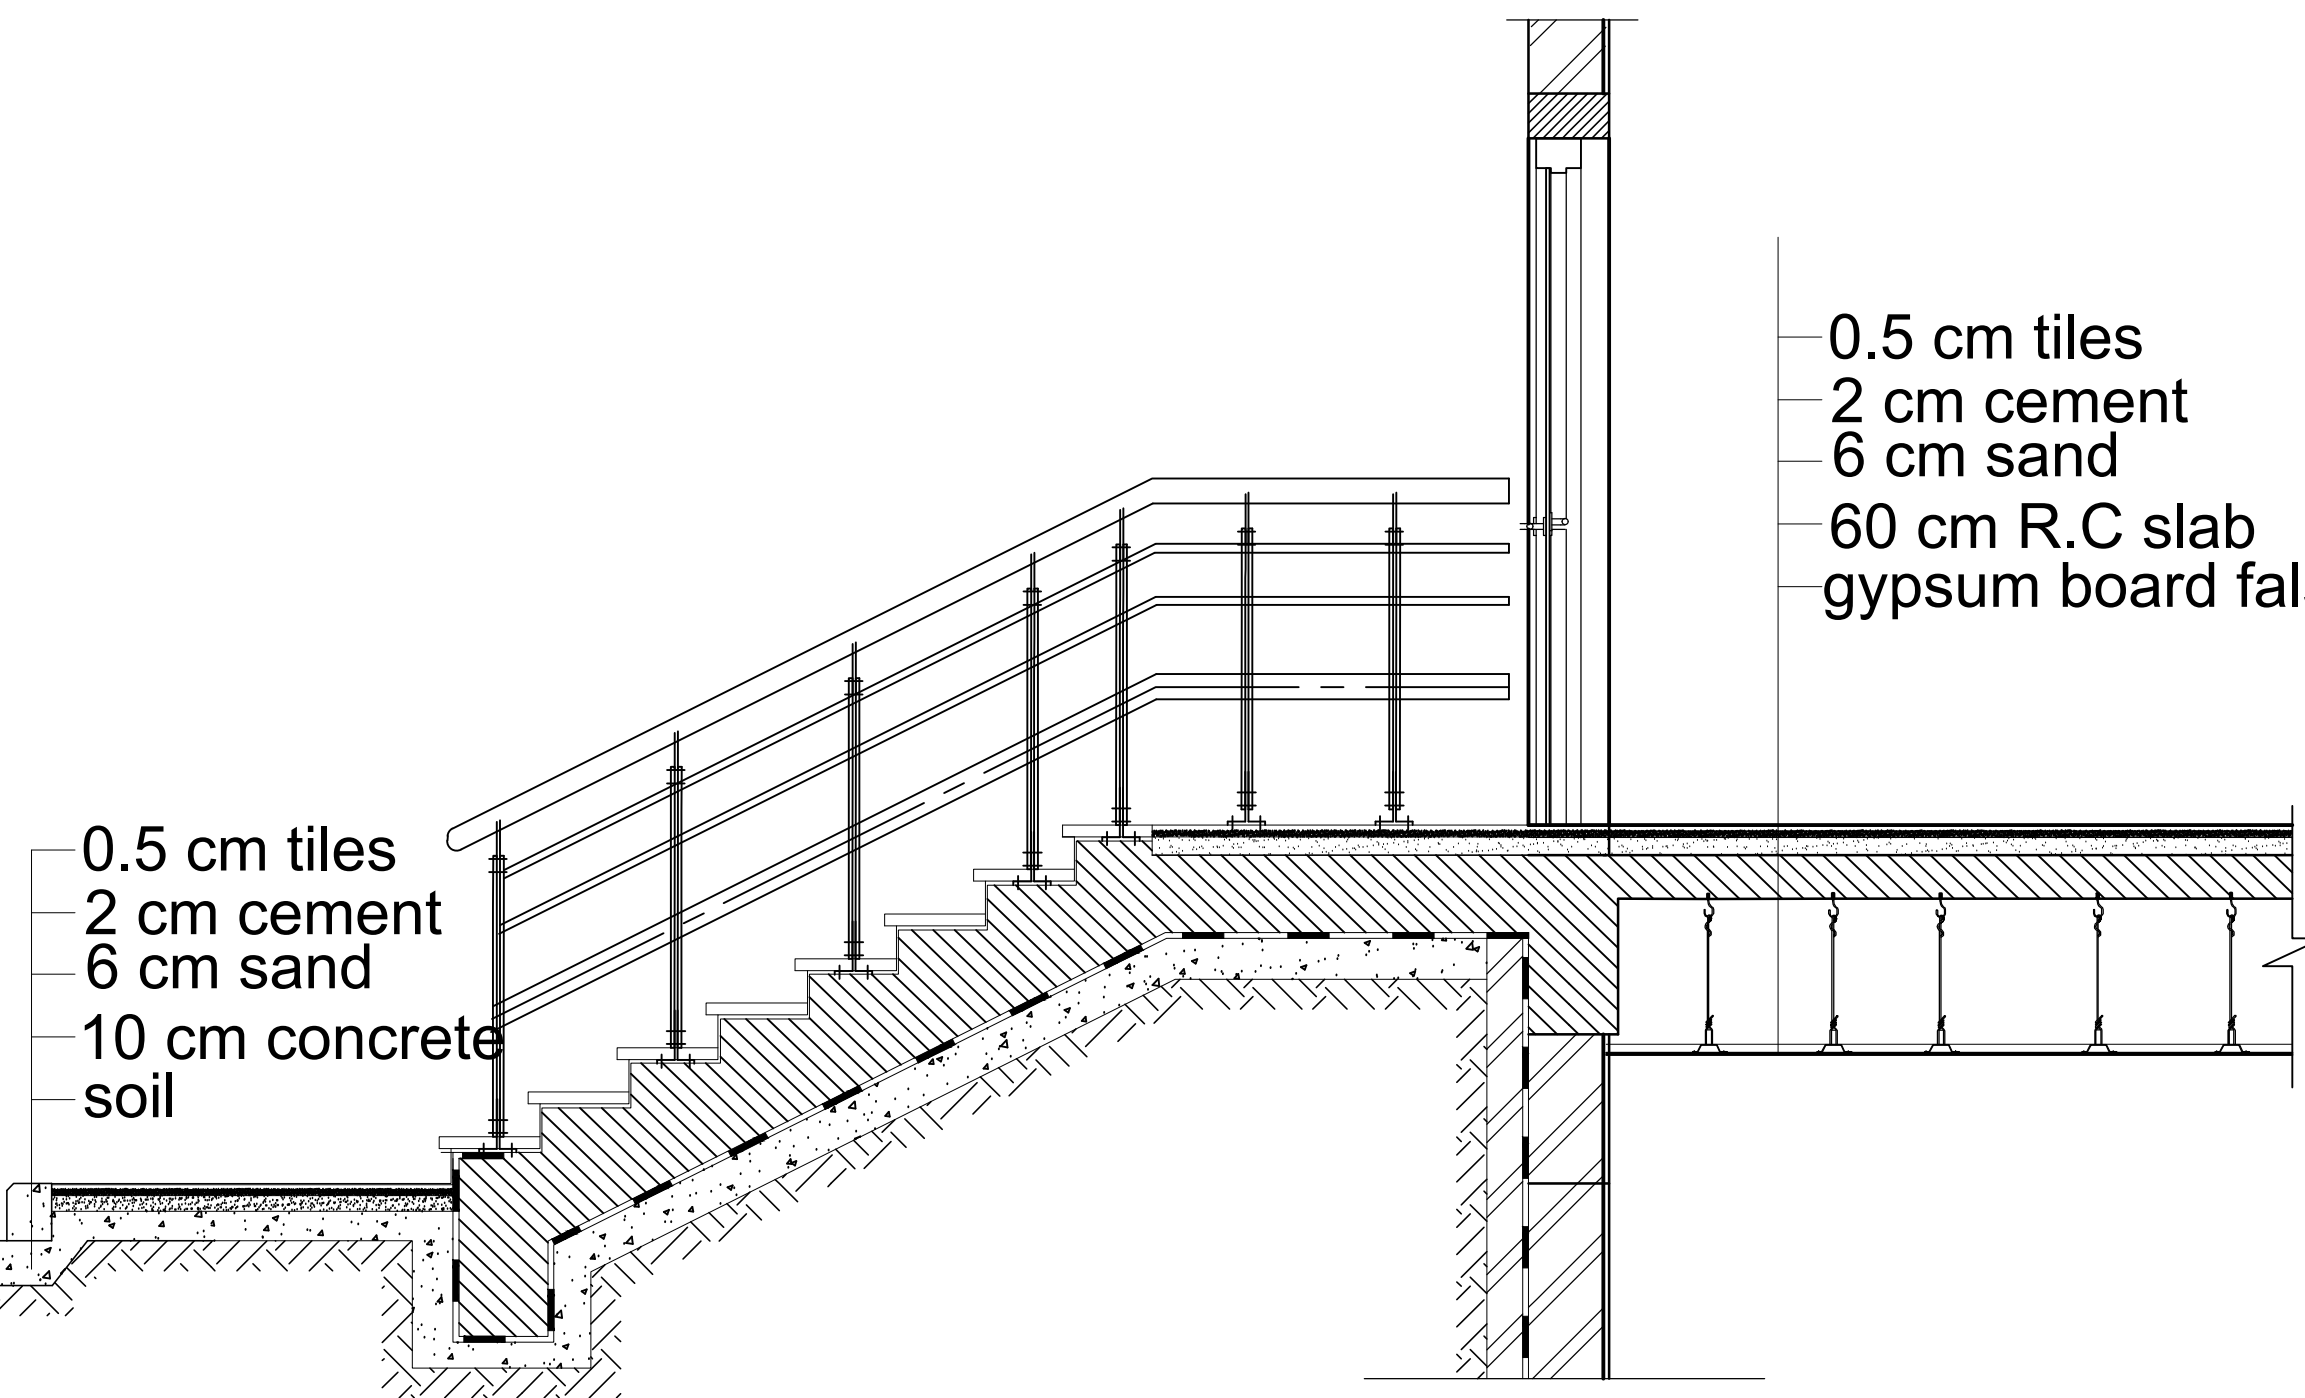



Toilet partition scale 1:50

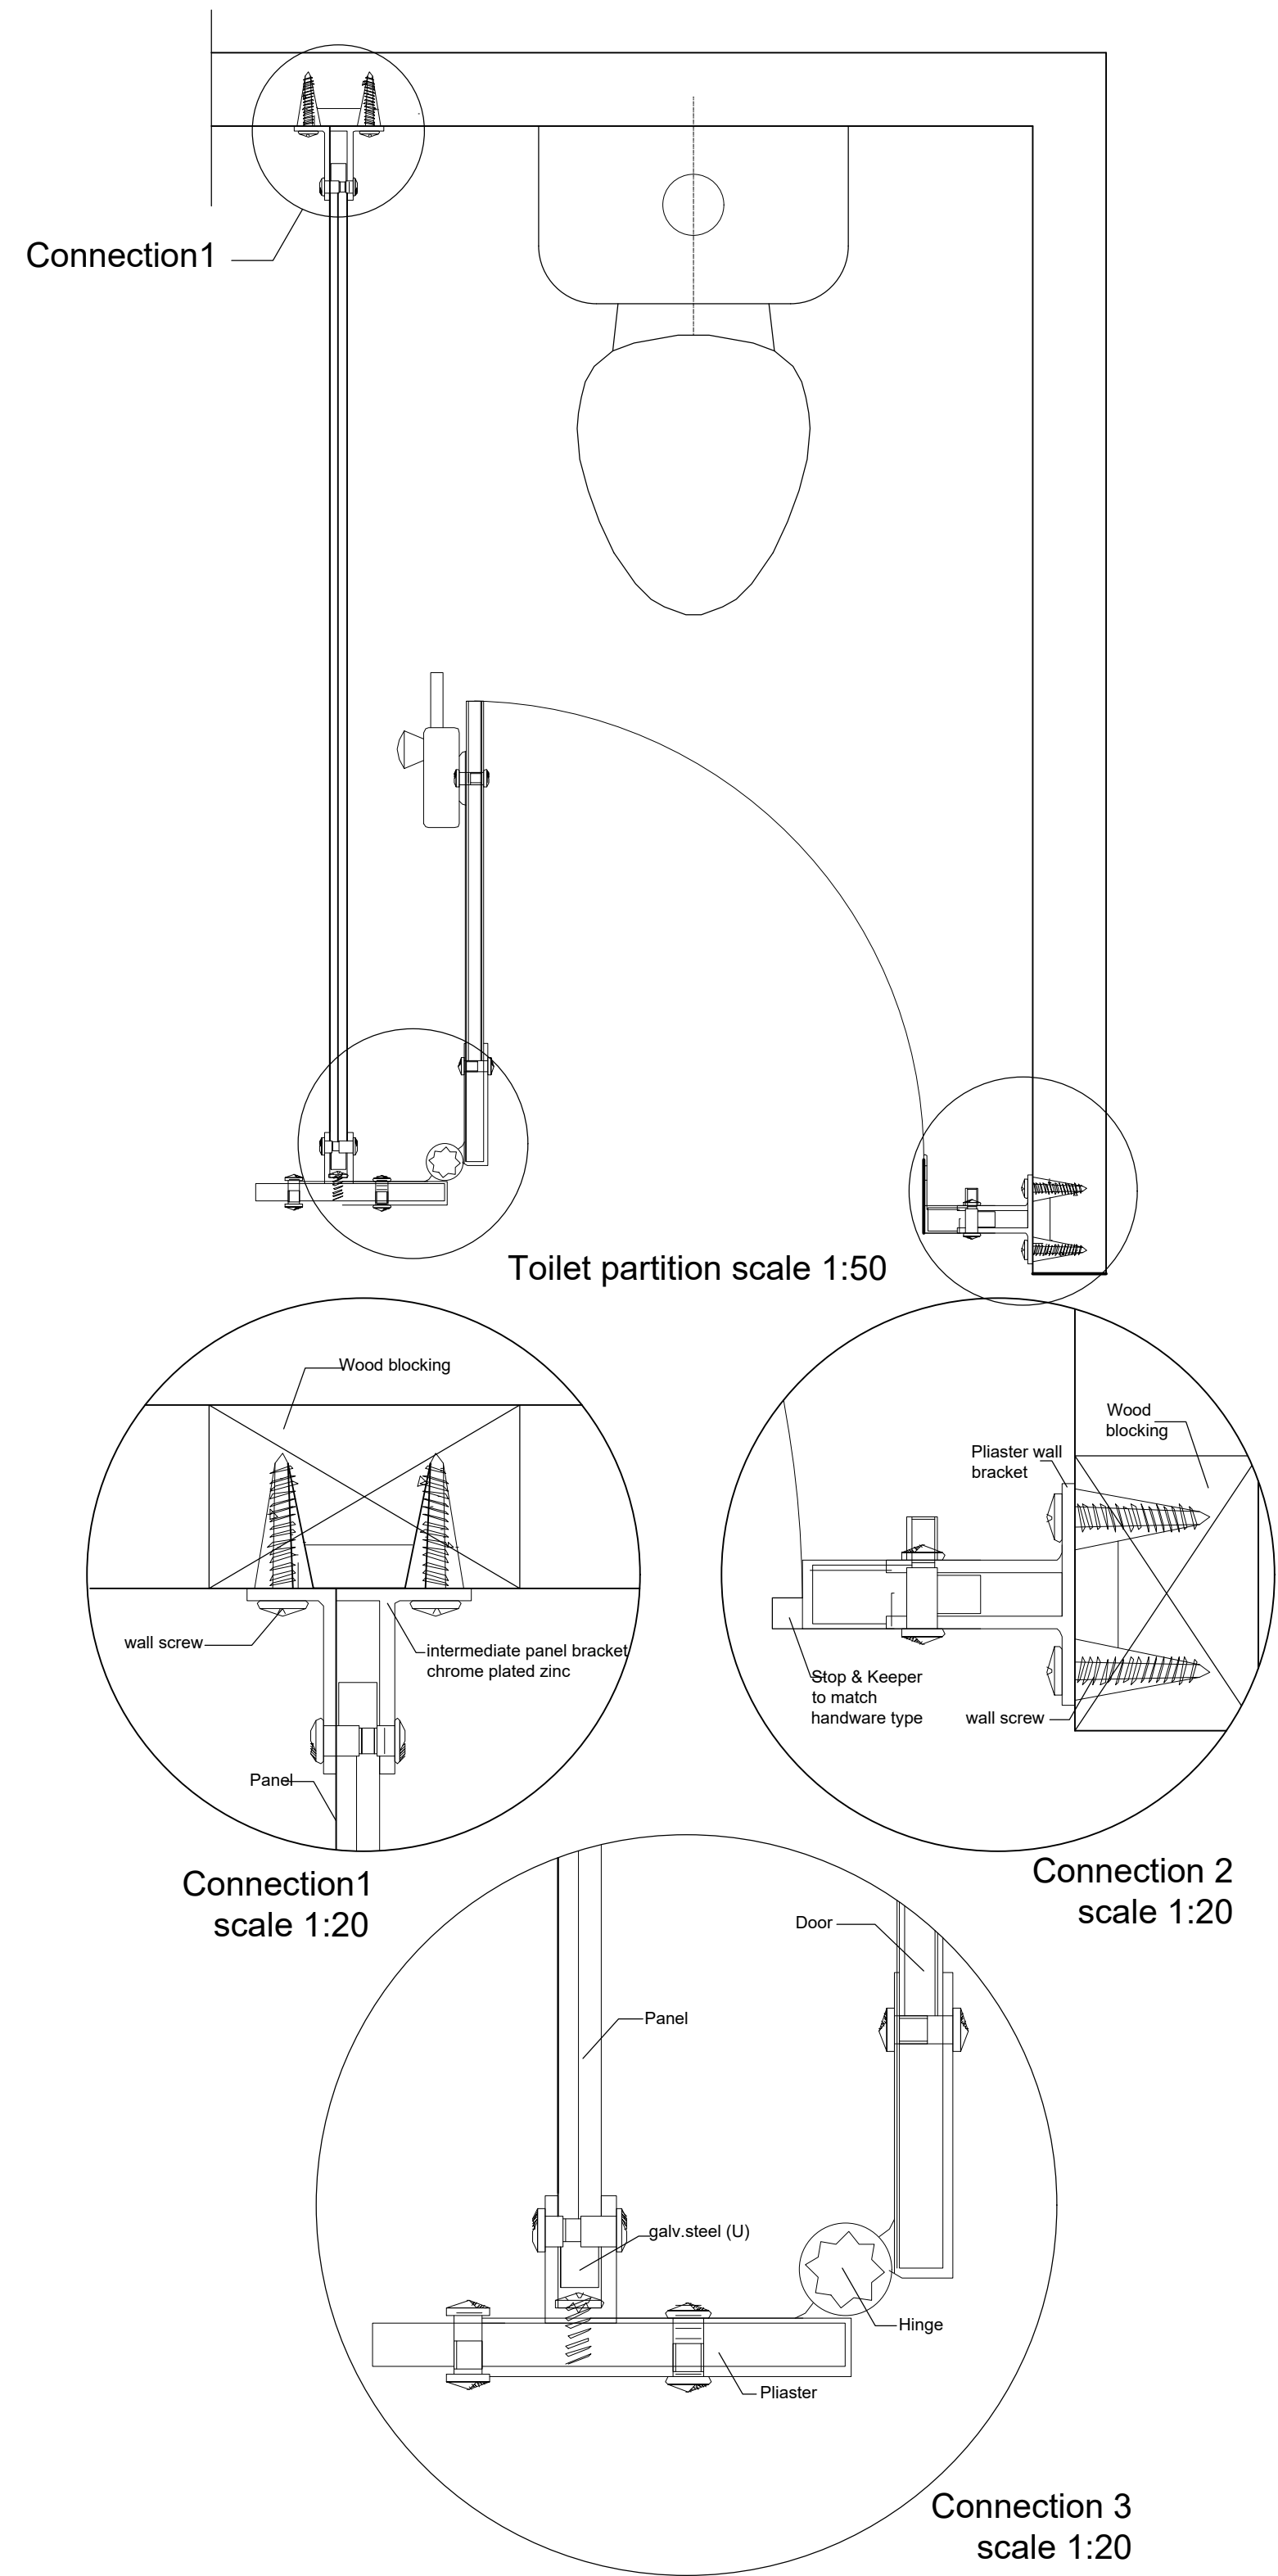


stairs entrance scale 1:20

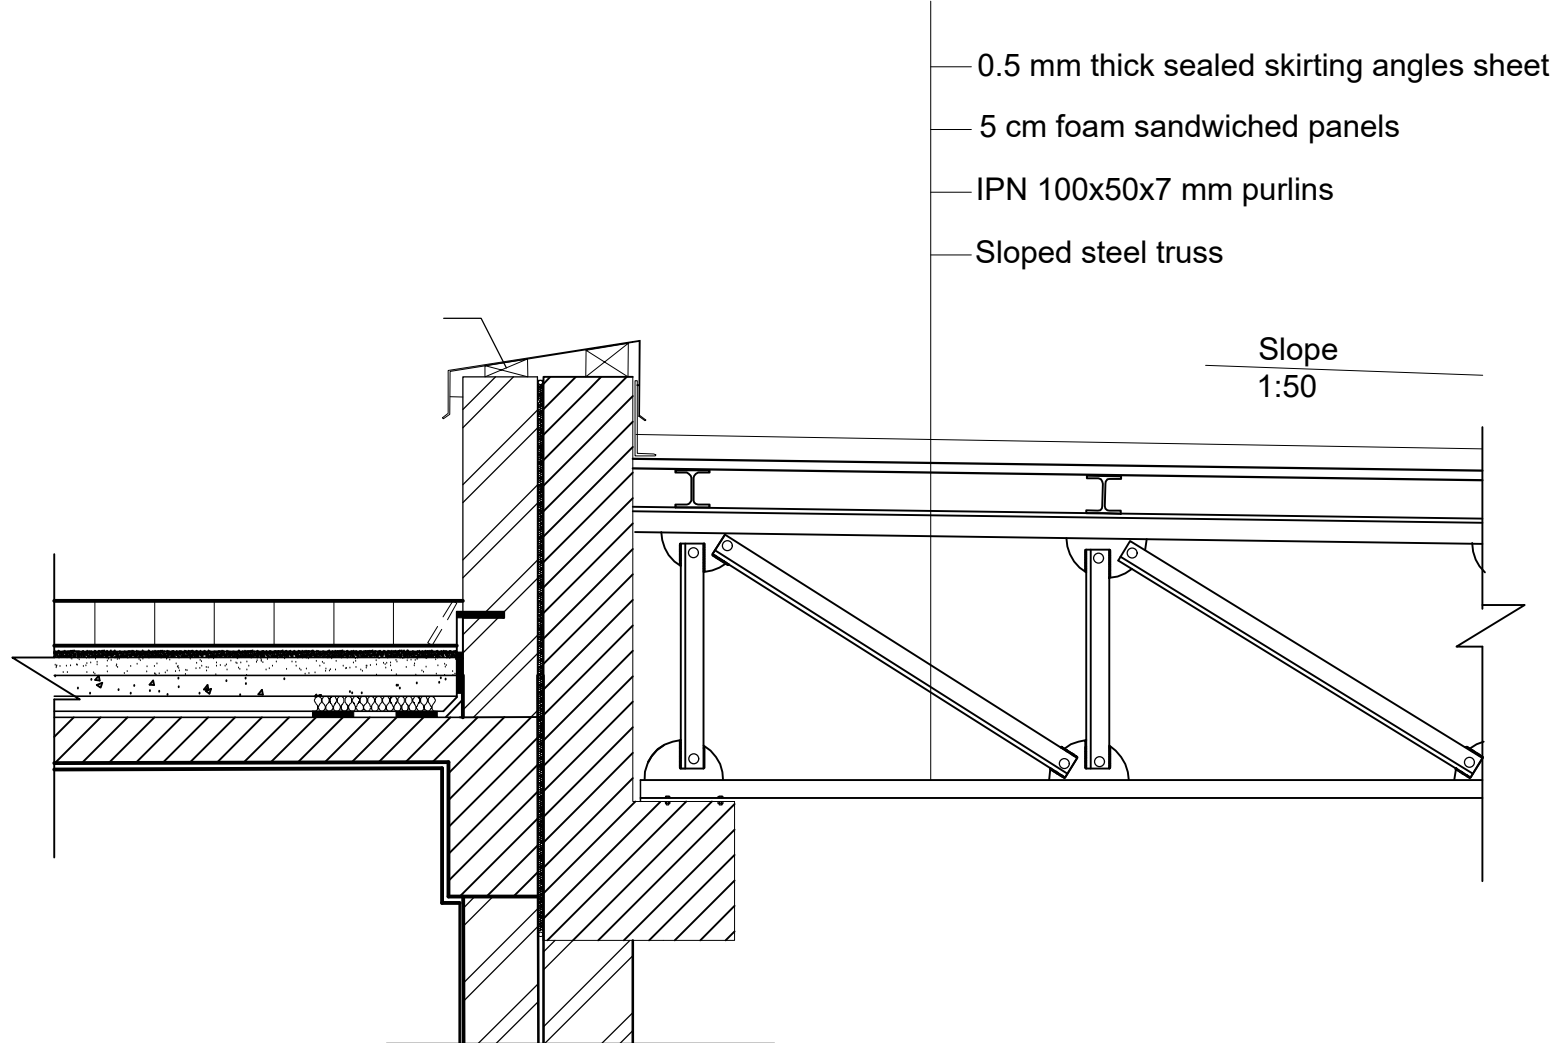


Settlement joint at roof and steel connection -scale 1:20

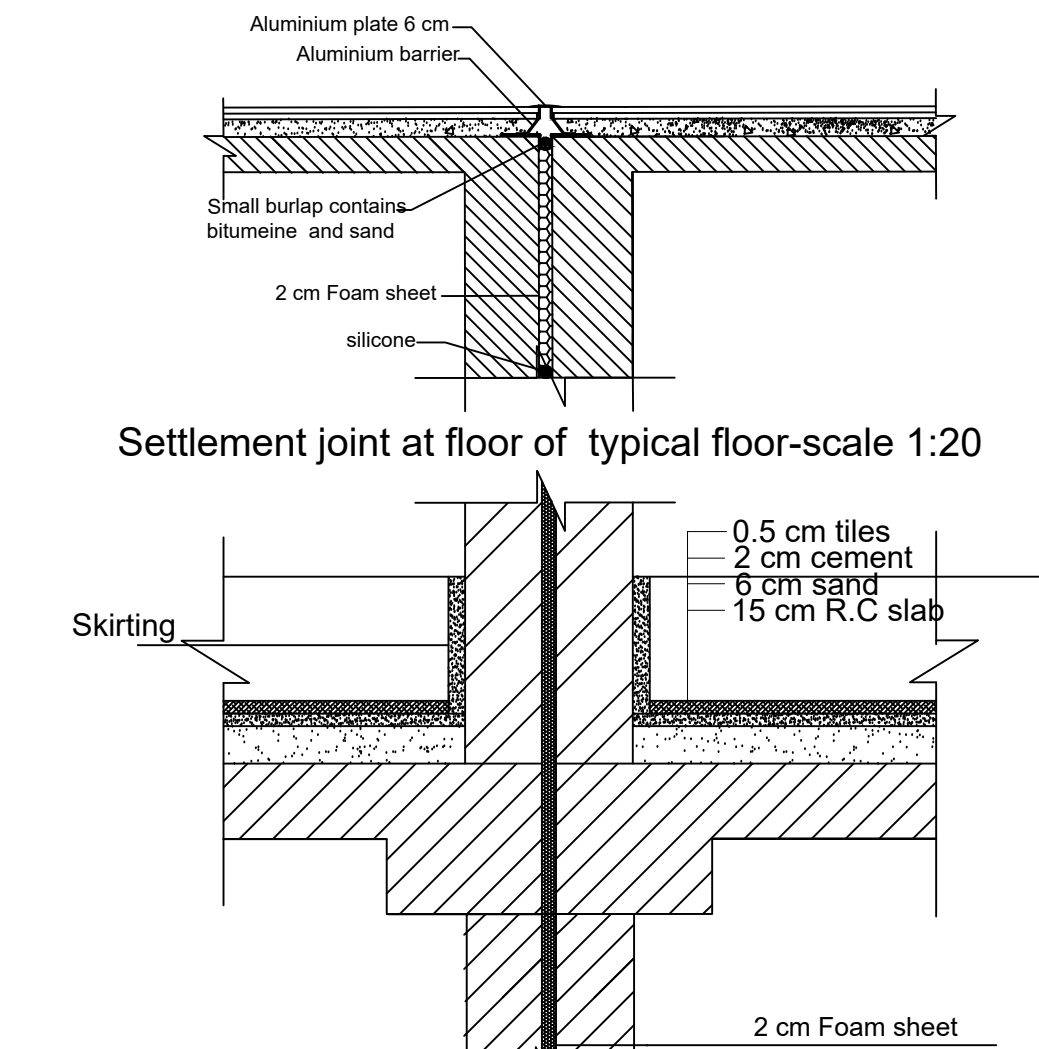



Settlement joint at wall at typical floor-scale 1:20

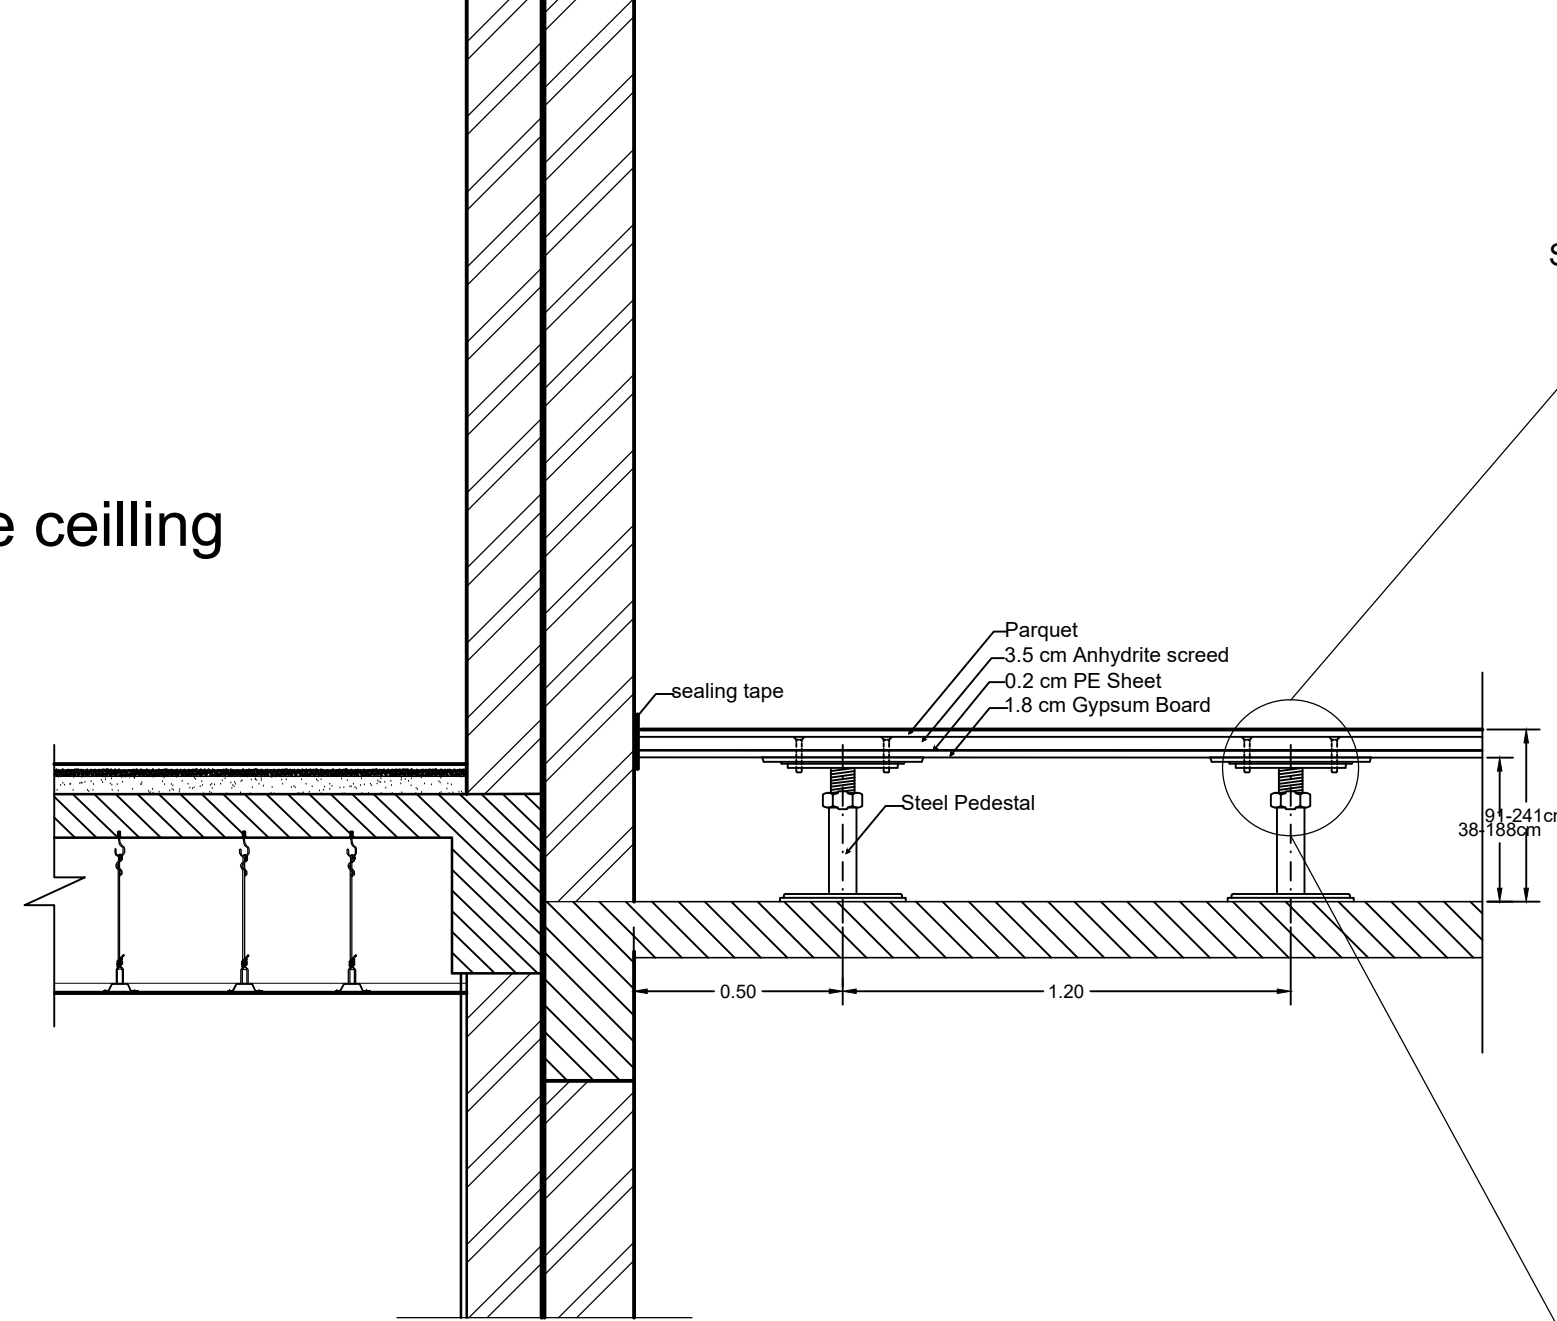


Raised floor details scale 1:20

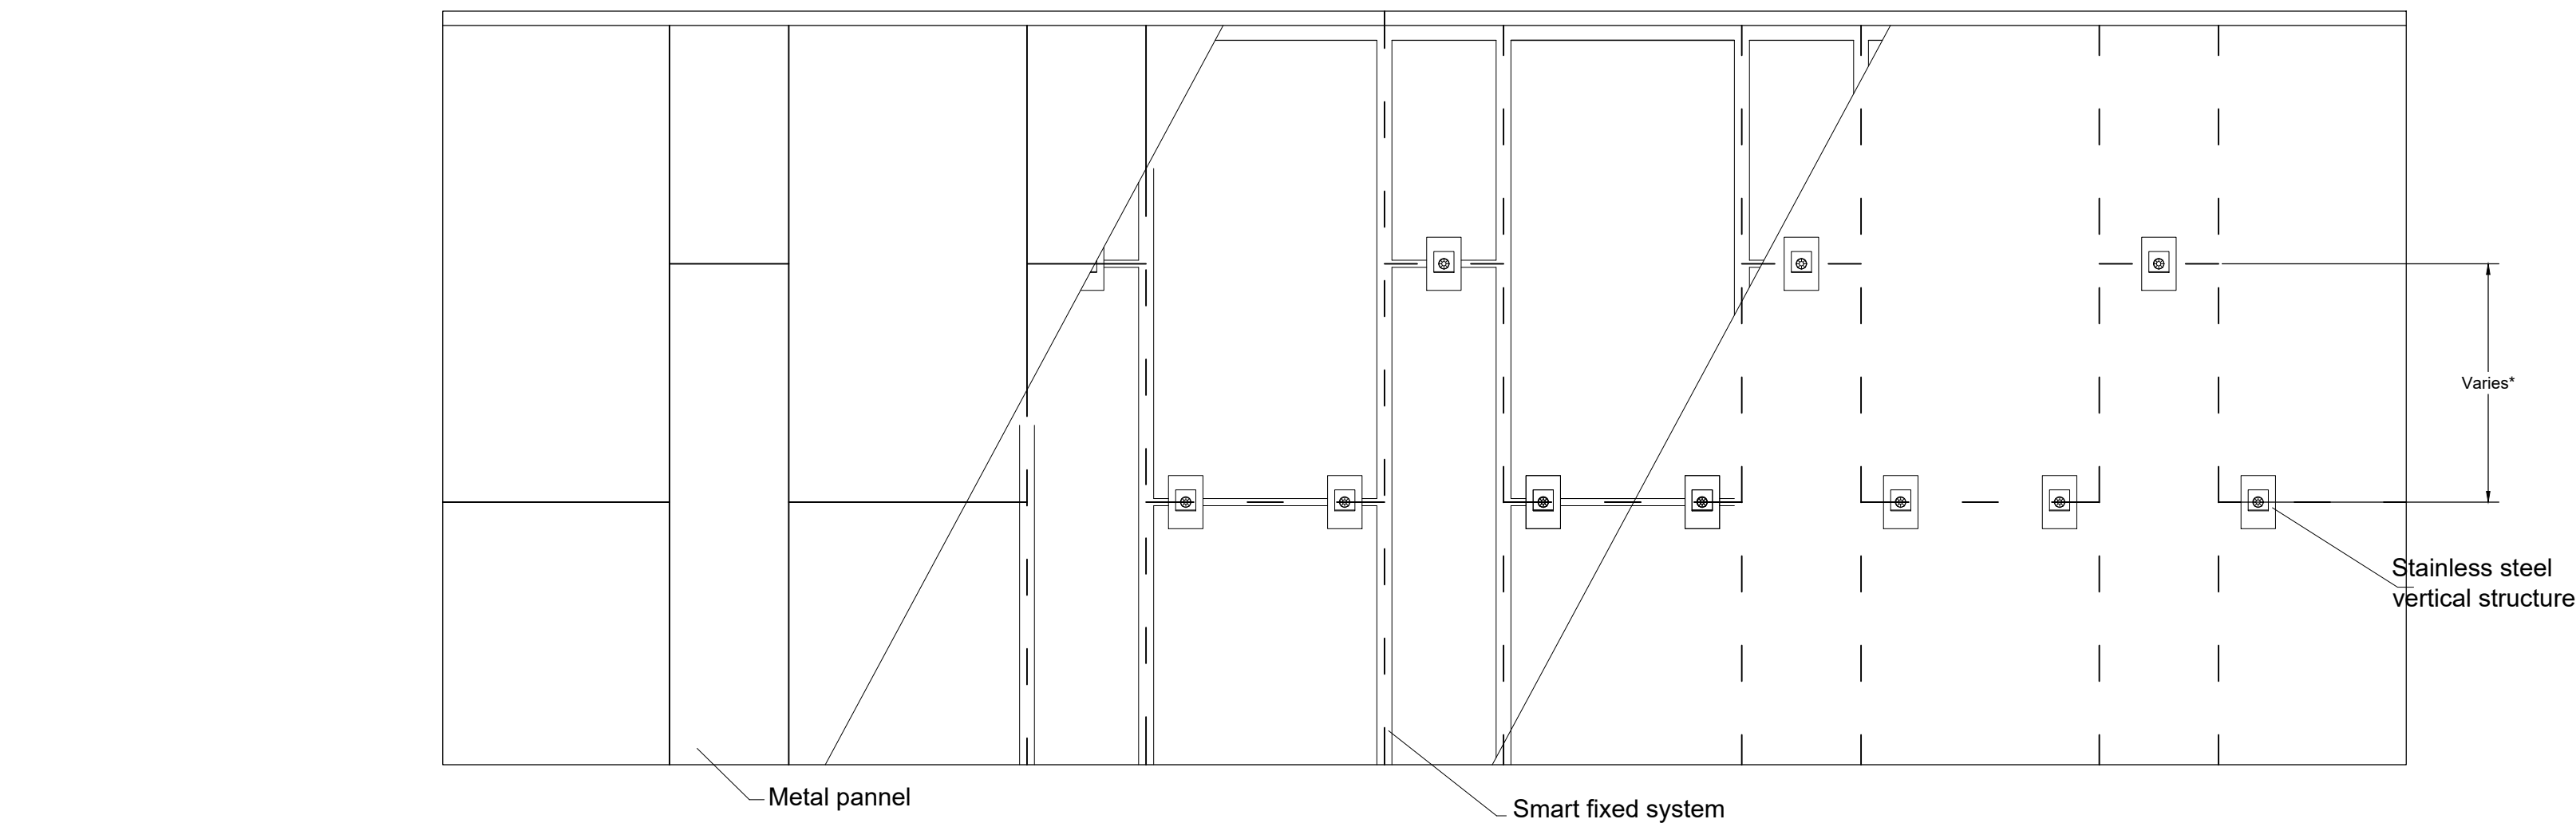


KEY PLAN

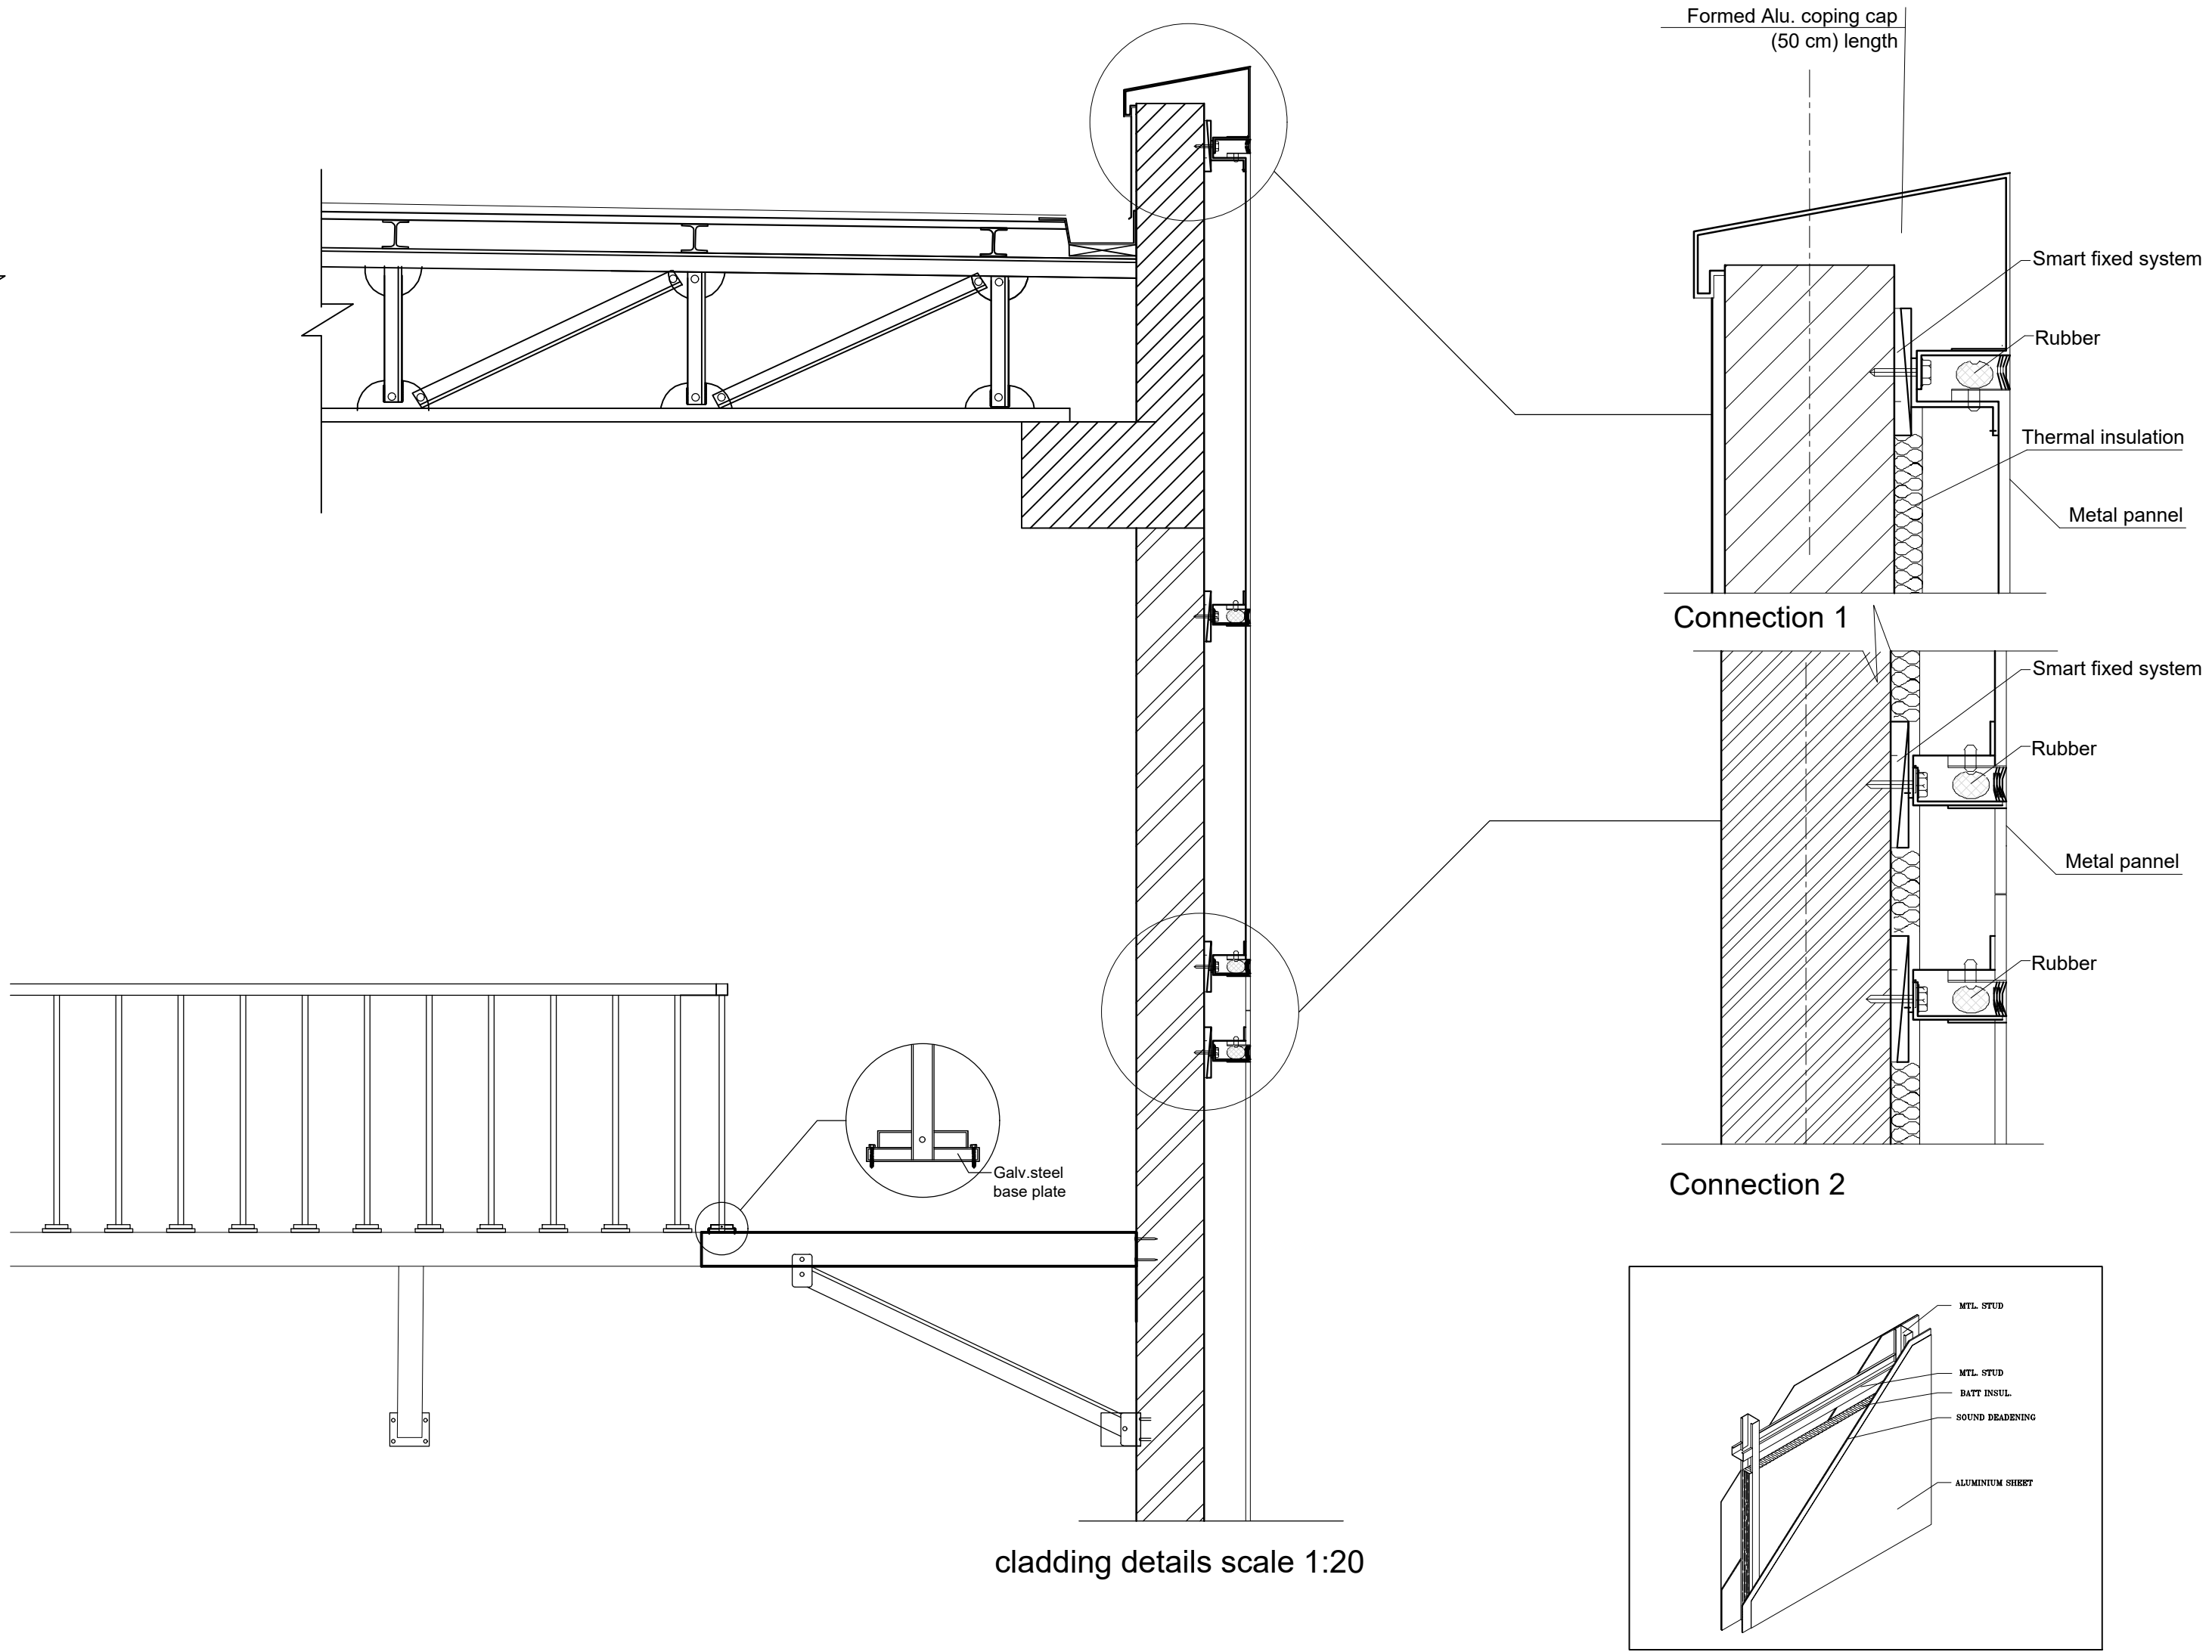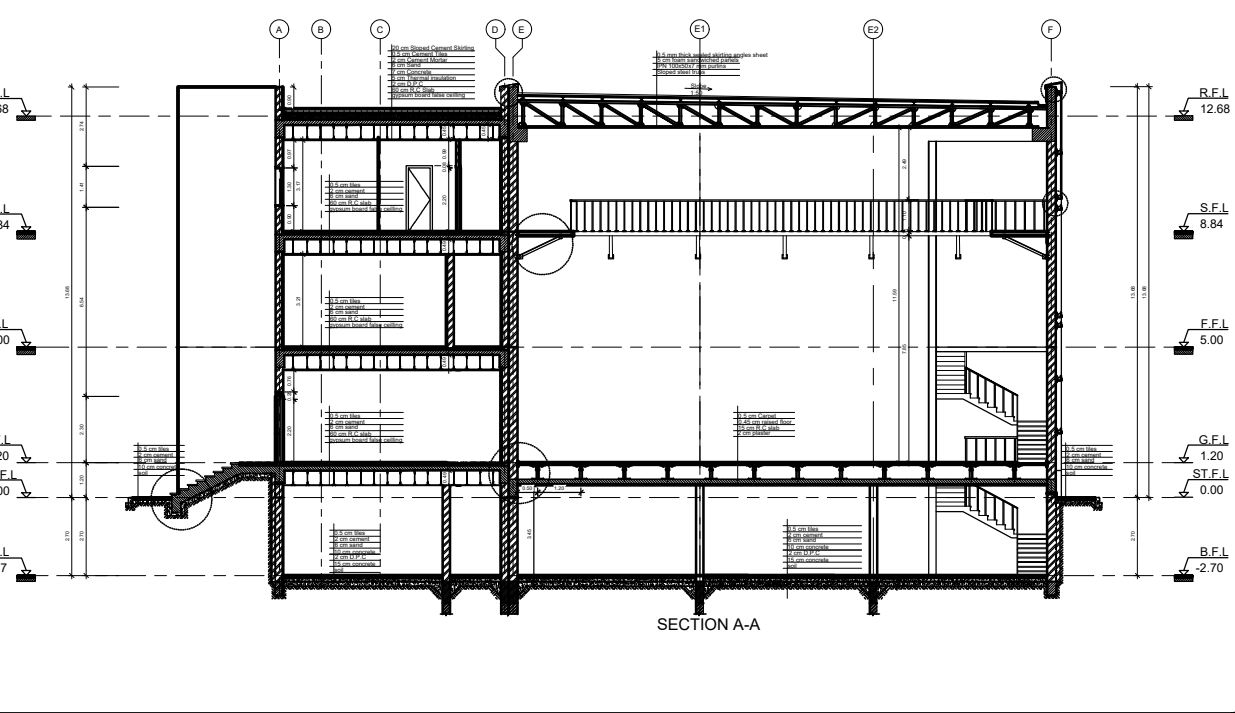


cladding details scale 1:20

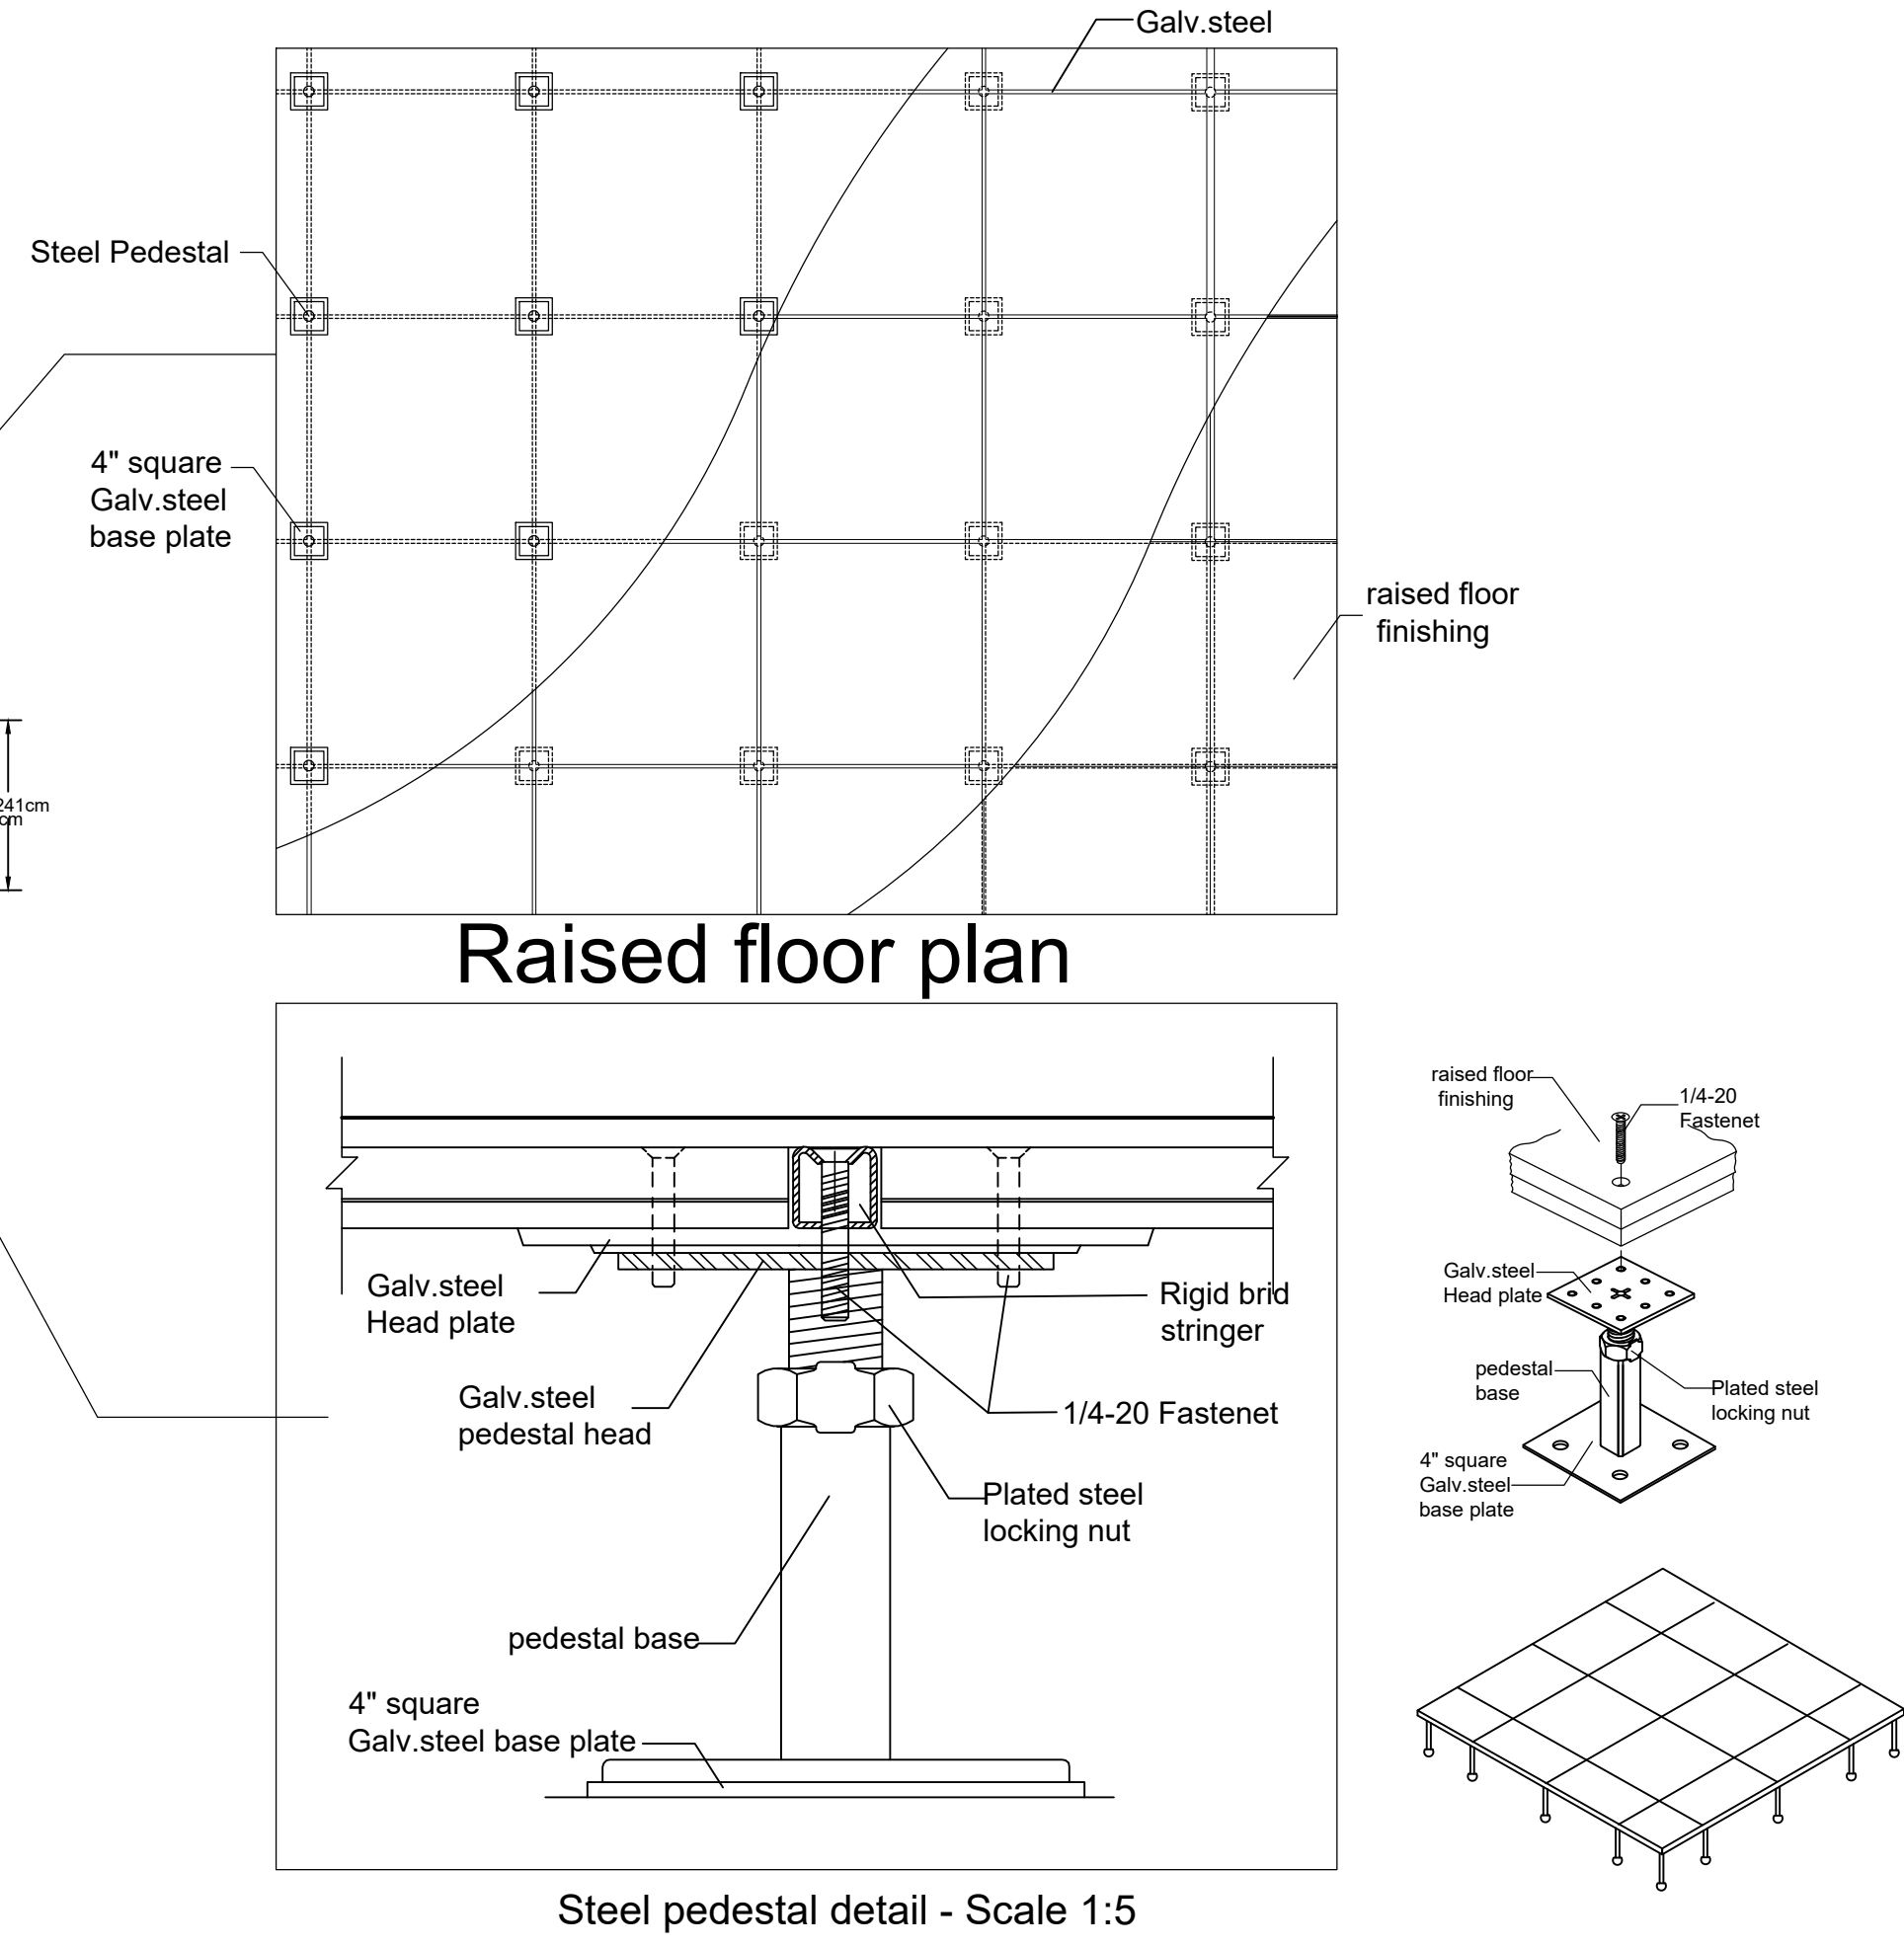

Raised floor plan

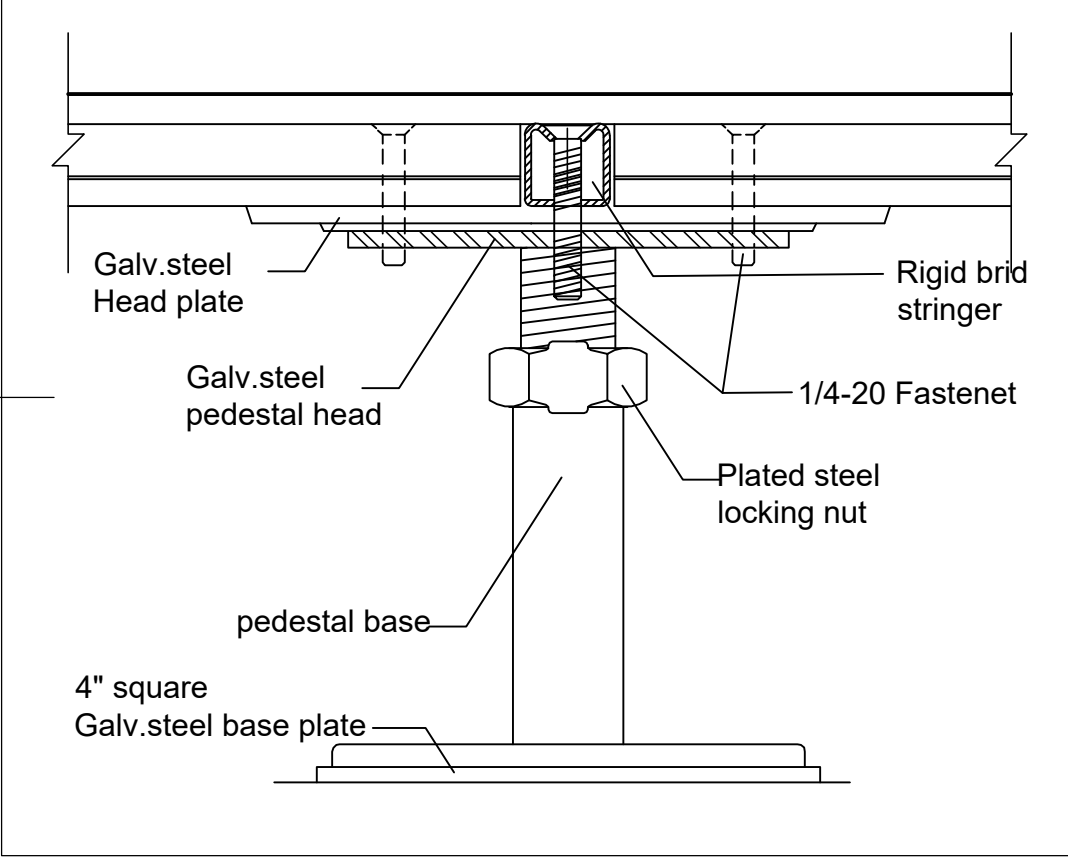


Steel pedestal detail - Scale 1:5

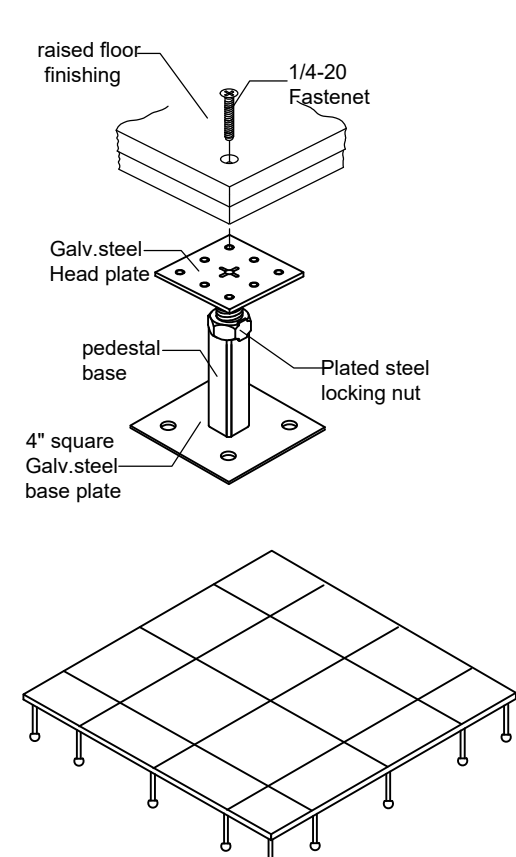

EGYPTIAN RUSSIAN UNIVERSITY

KEY PLAN

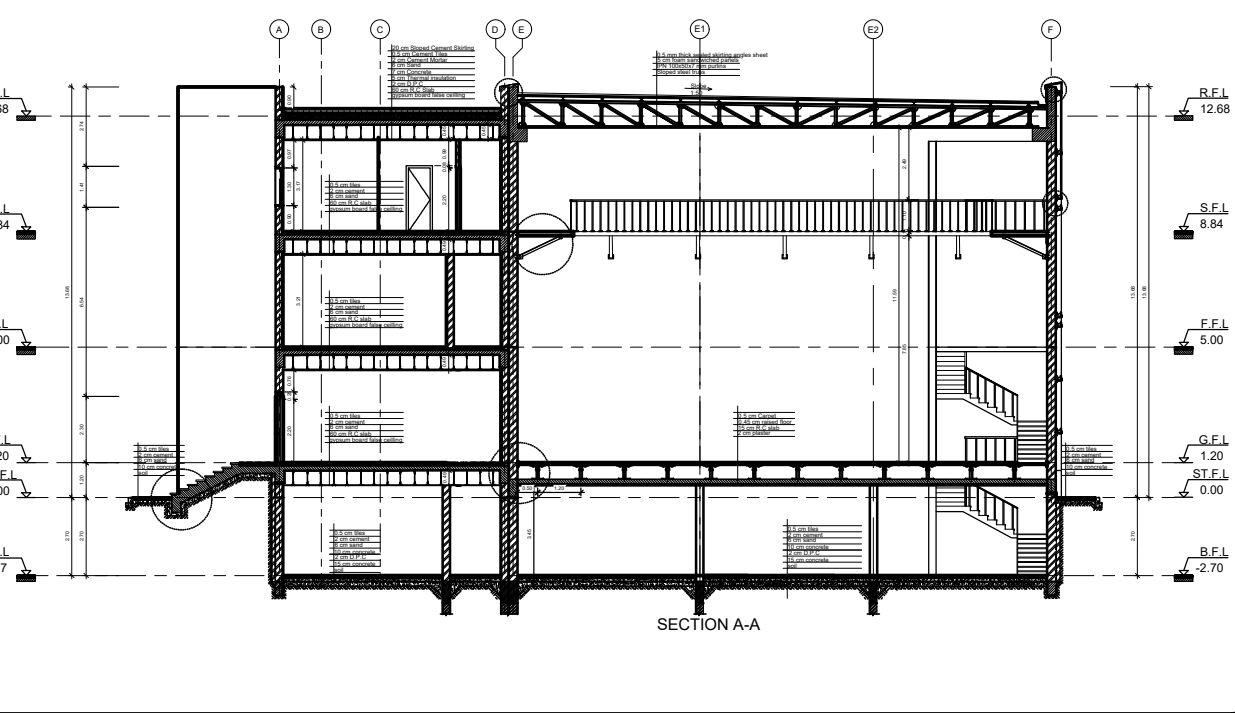

Branch :  
**Architectural**

DRAWING TITLE :  
**Details**

DRAWING NO.	SCALE	Date
20	Varies	22/12/2019

DRAWING BY : Sara Wassim Mohamed  
151066