






EGYPTIAN RUSSIAN UNIVERSITY

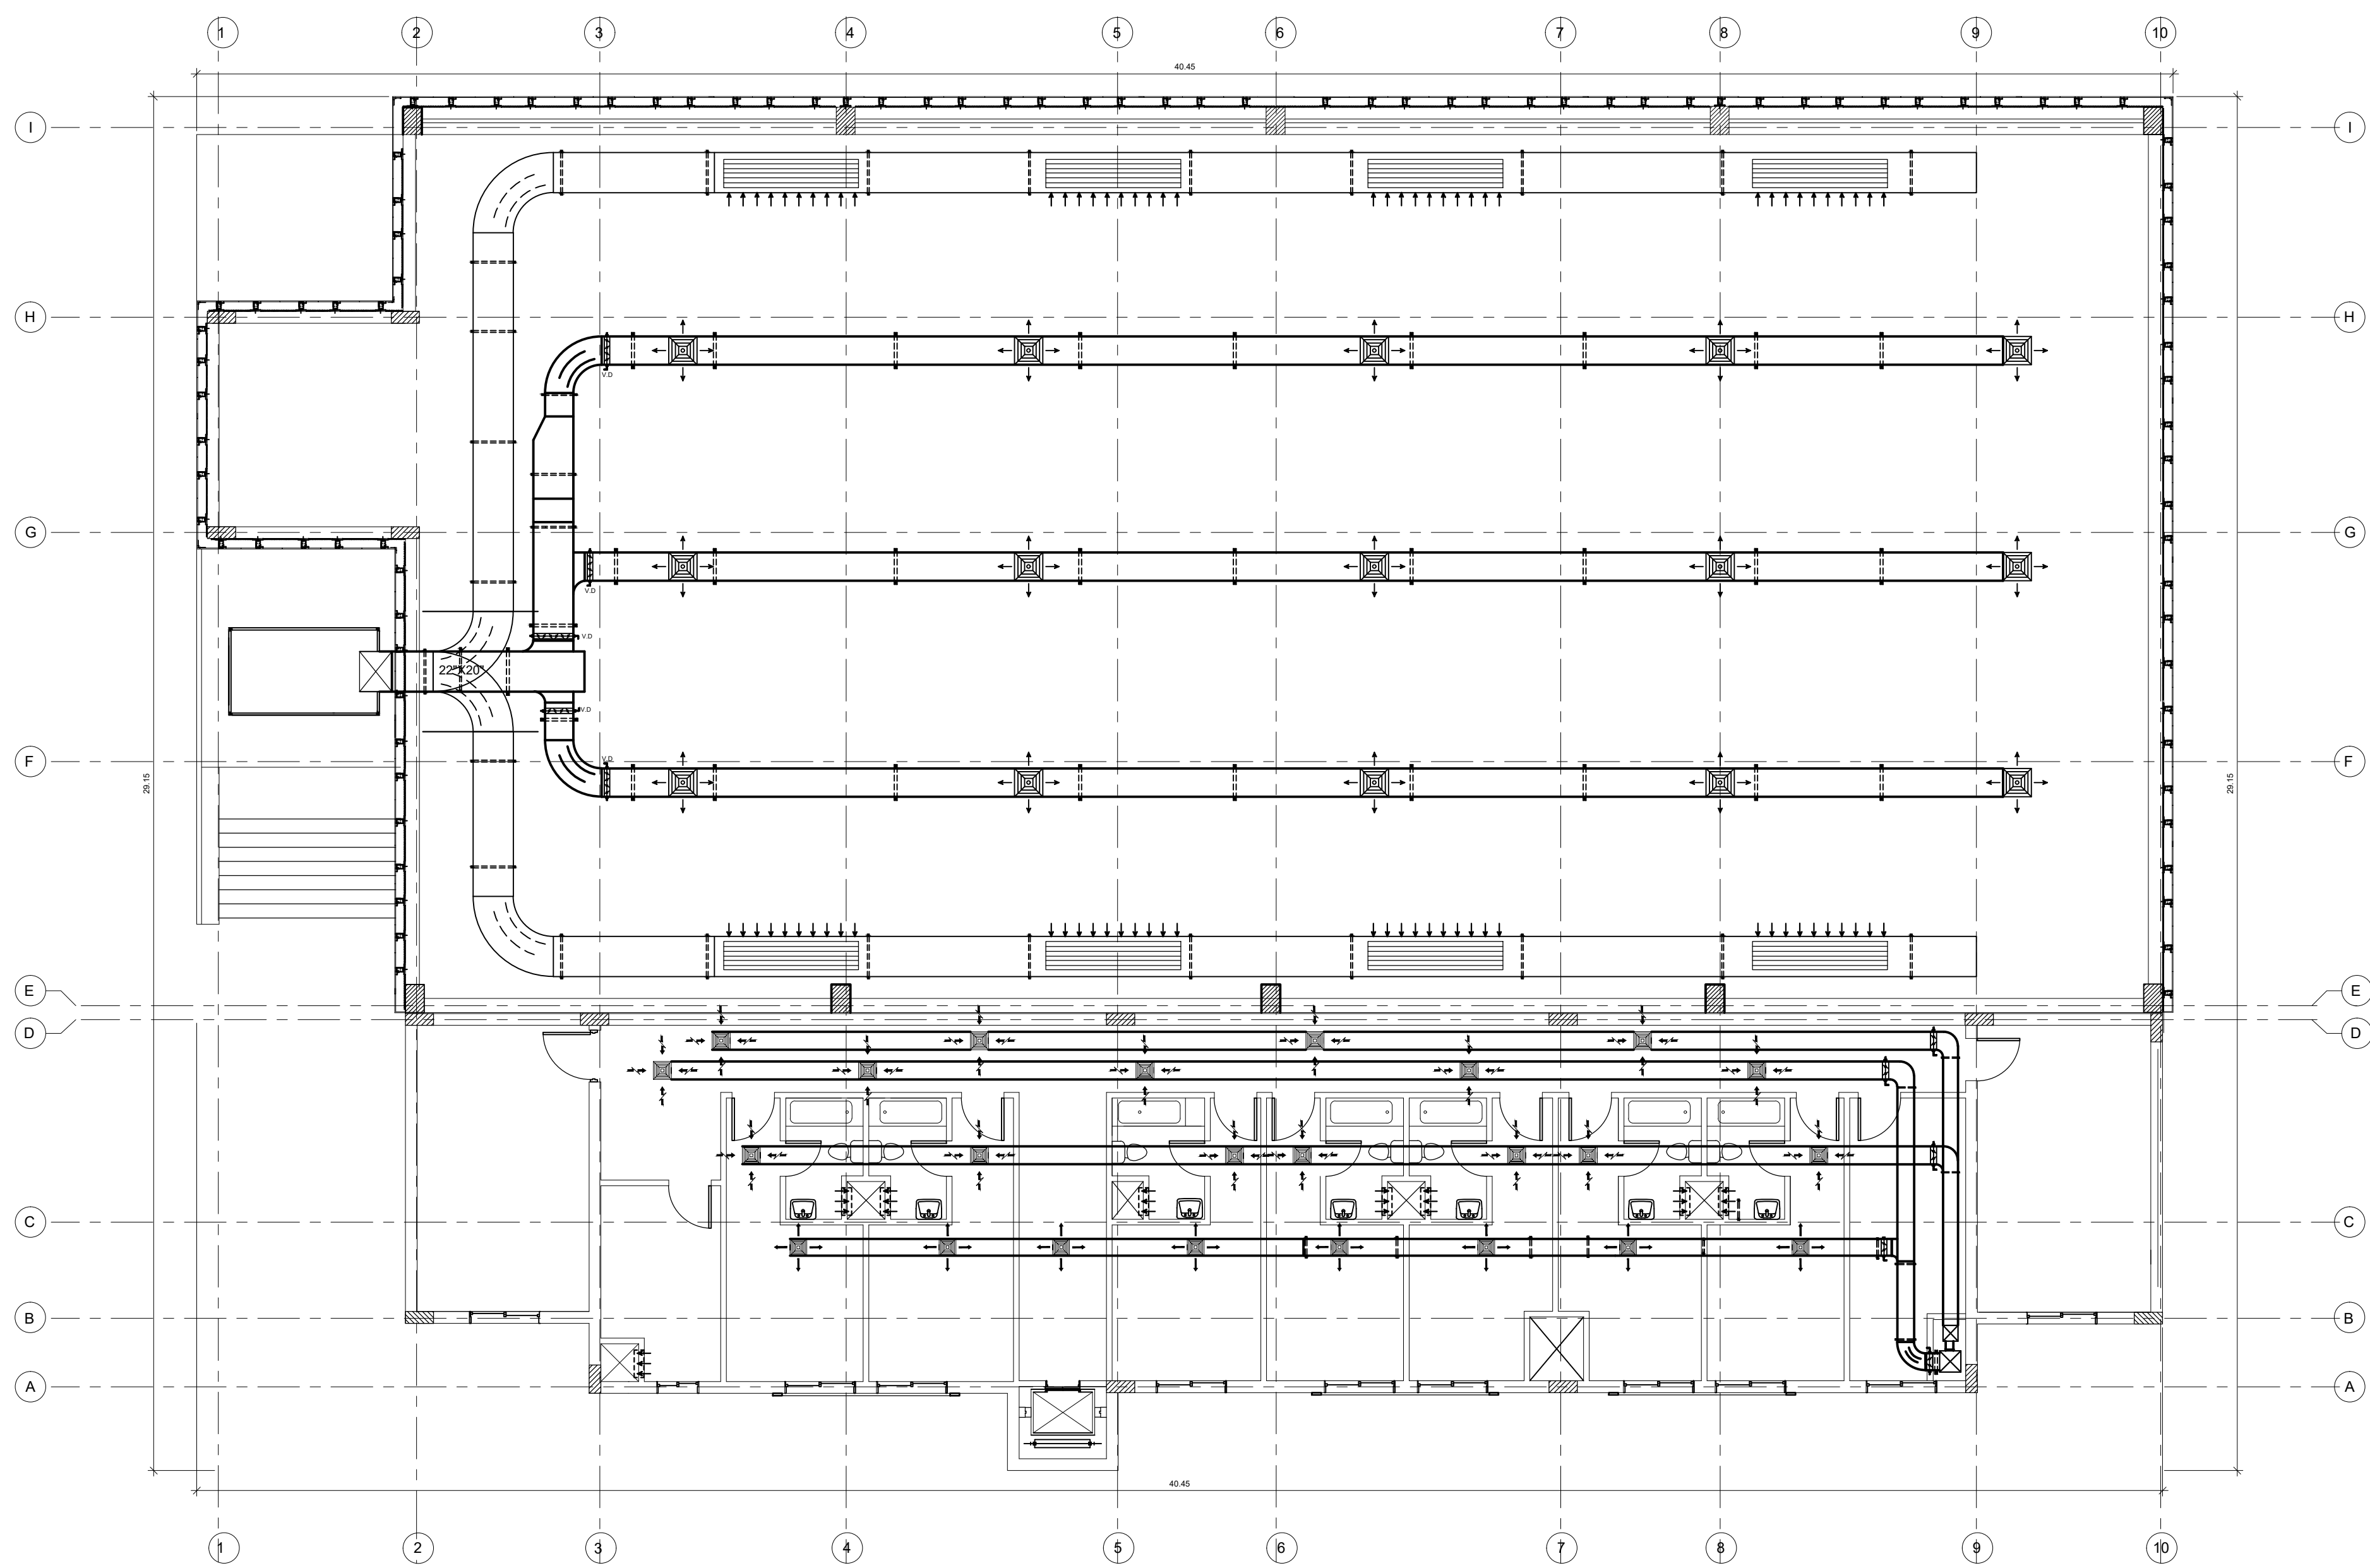


Air condition for second floor plan scale 1:100

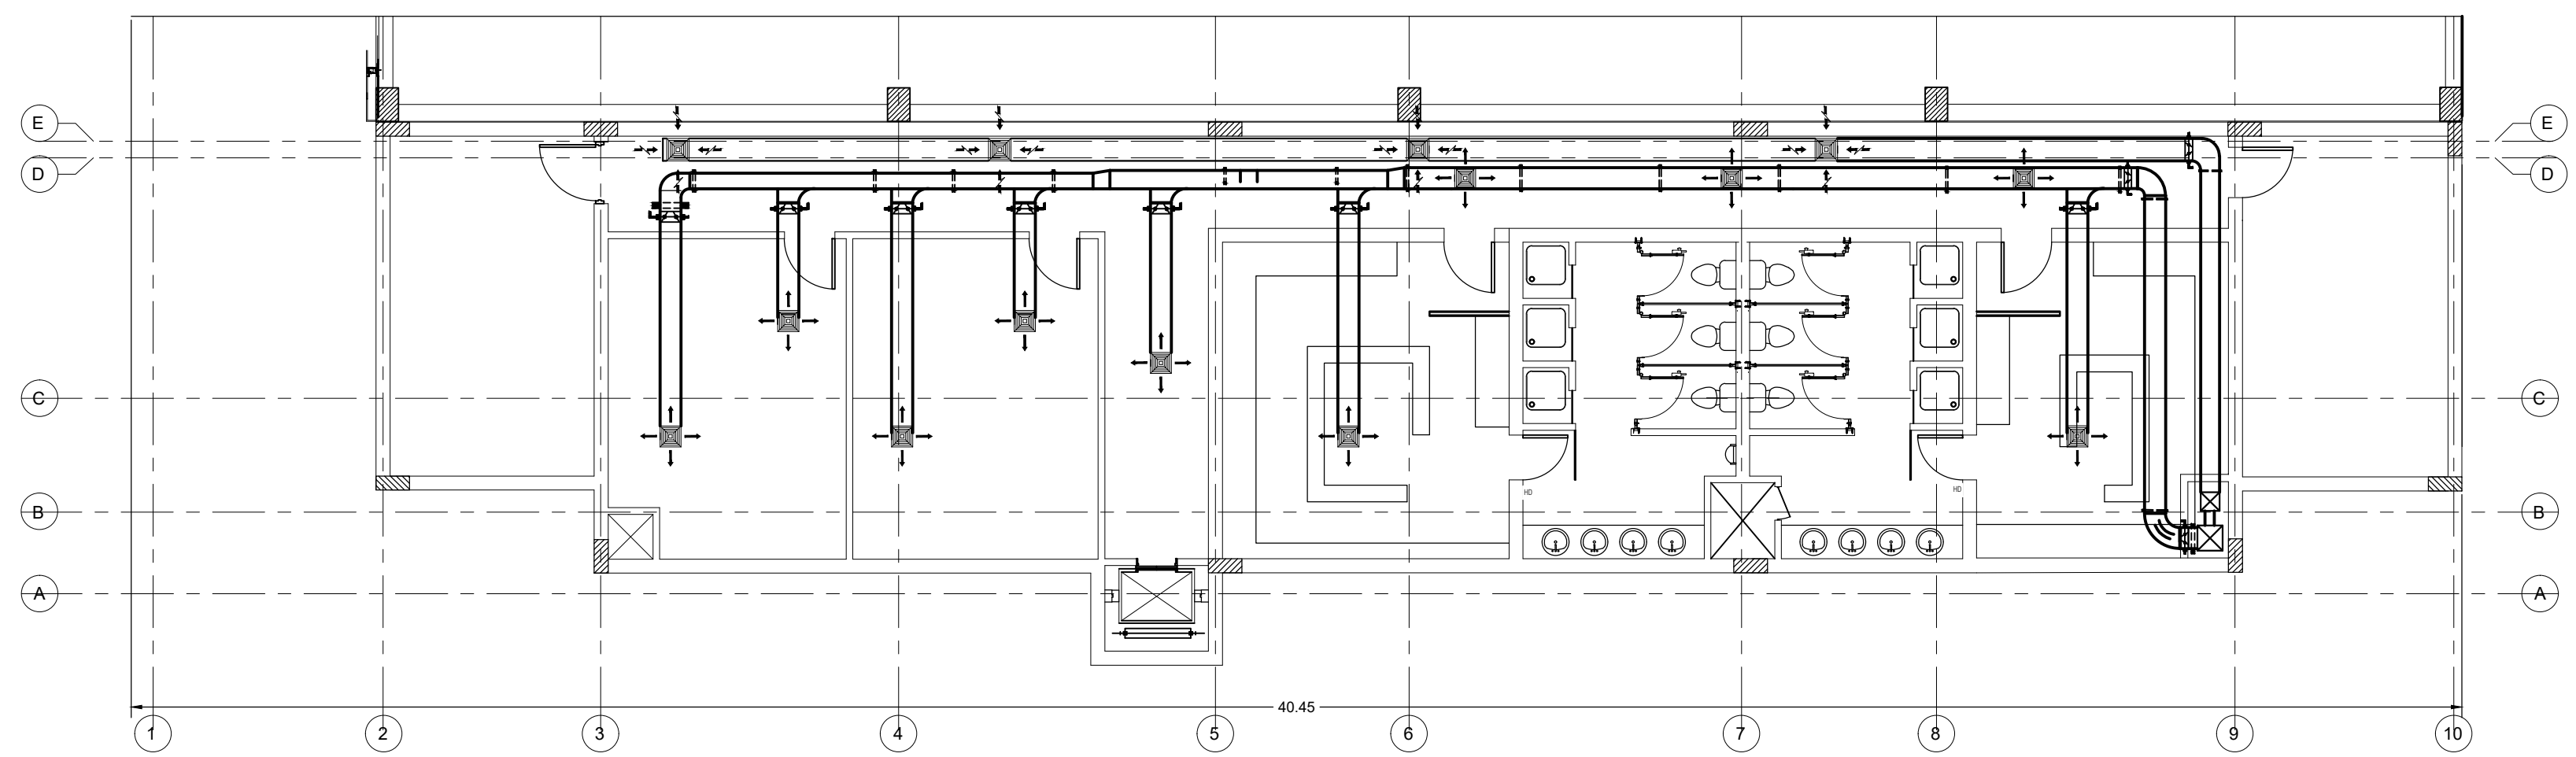

Air condition for basement floor plan scale 1:100

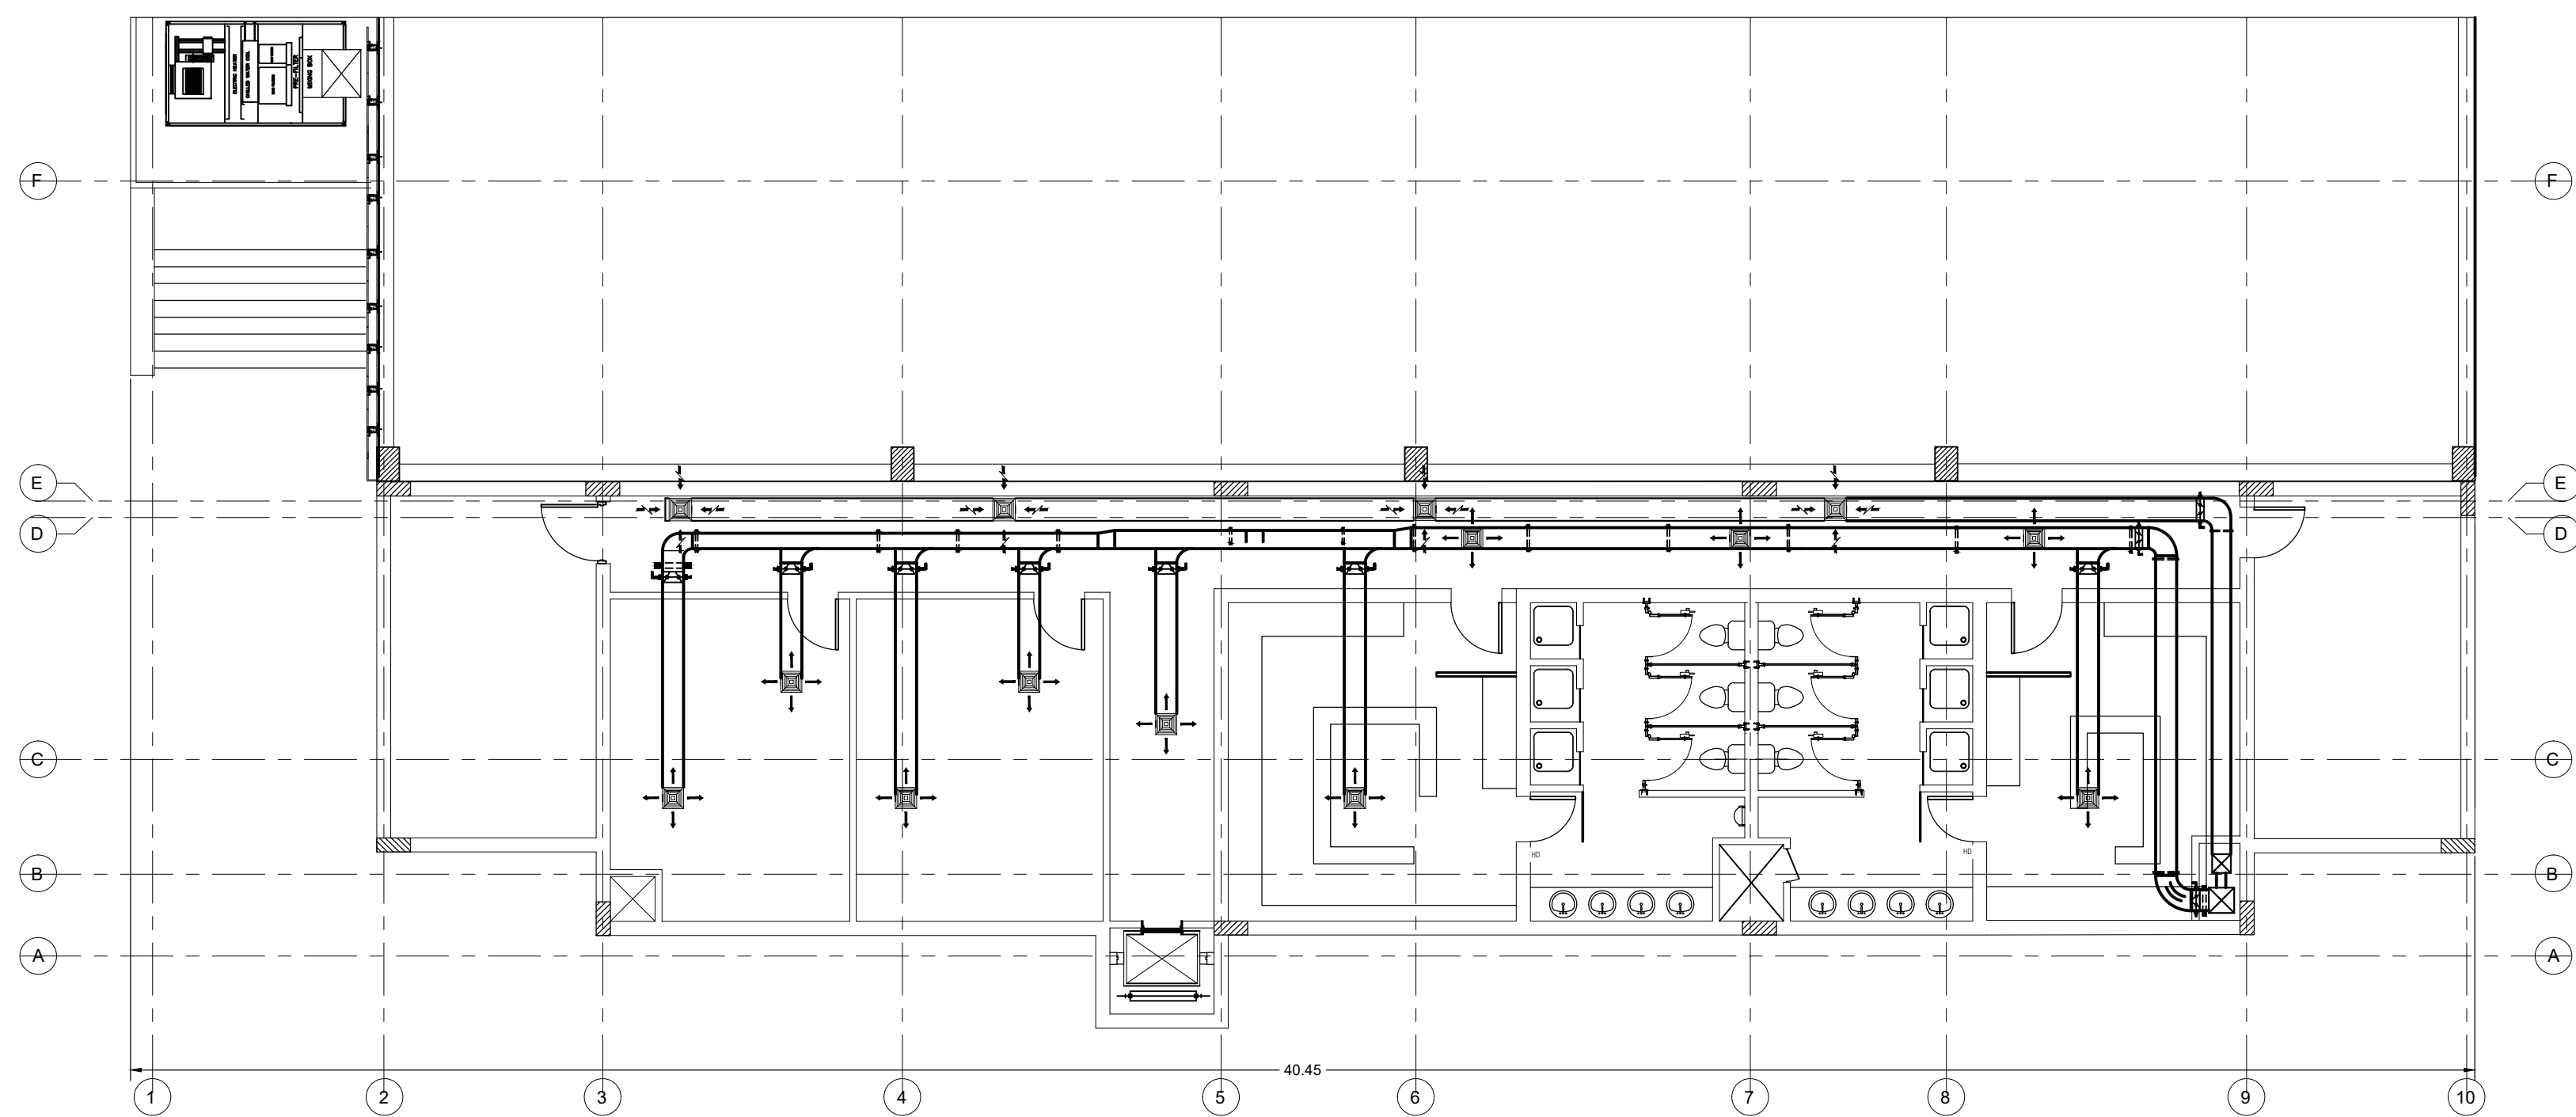

Air condition for first floor plan scale 1:100

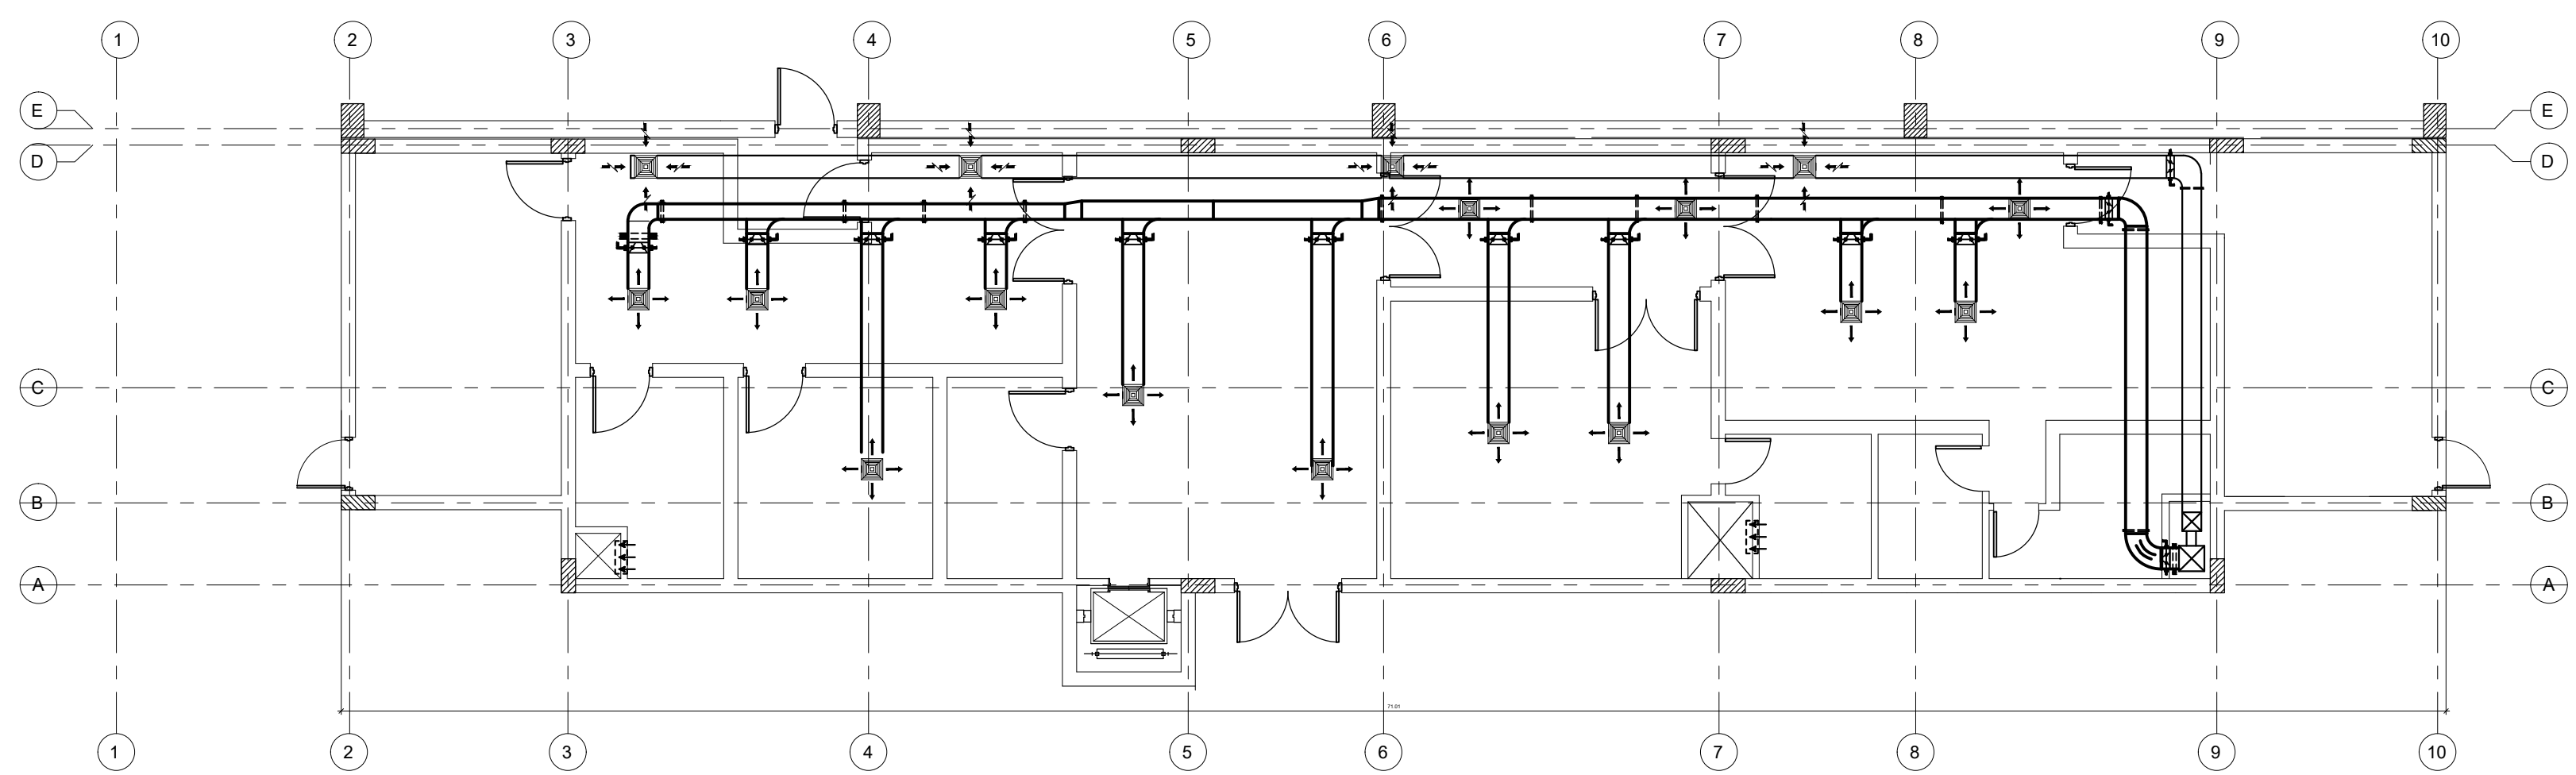

Air condition for ground floor plan scale 1:100

Branch : HVAC

DRAWING TITLE : Air condition- floor plans

| DRAWING NO. | SCALE | Date       |
|-------------|-------|------------|
| 13          | 1/100 | 22/12/2019 |

DRAWING BY : Sara Wassim Mohamed  
151066