



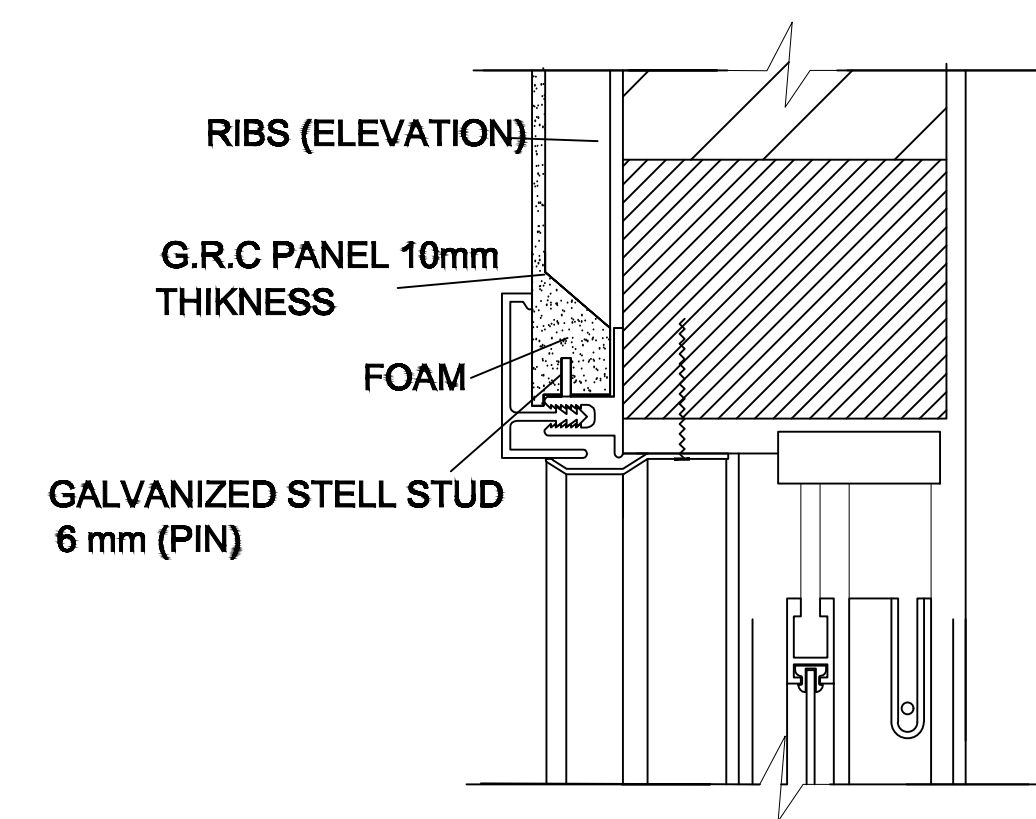



EGYPTIAN RUSSIAN UNIVERSITY

NOTES :


Paint

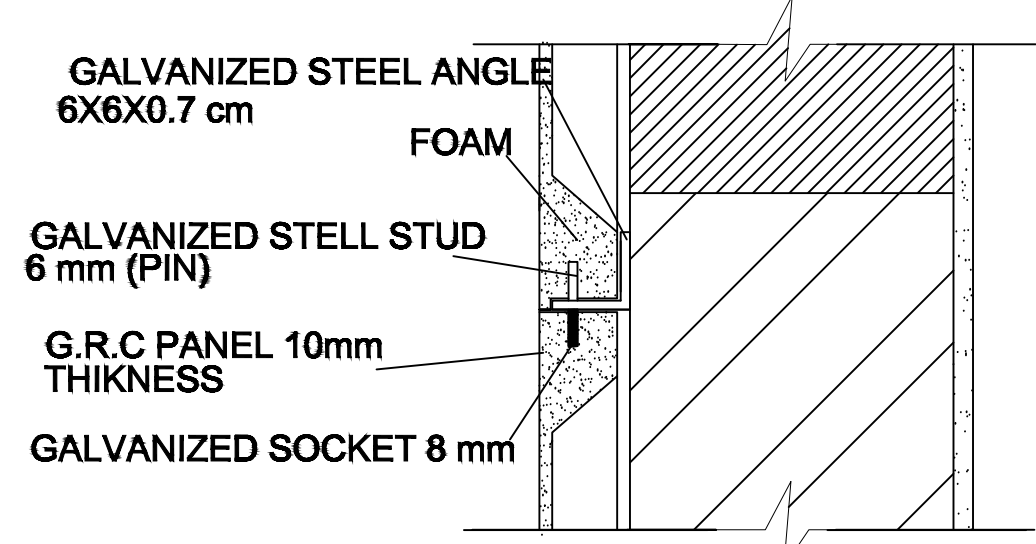

NOTES :

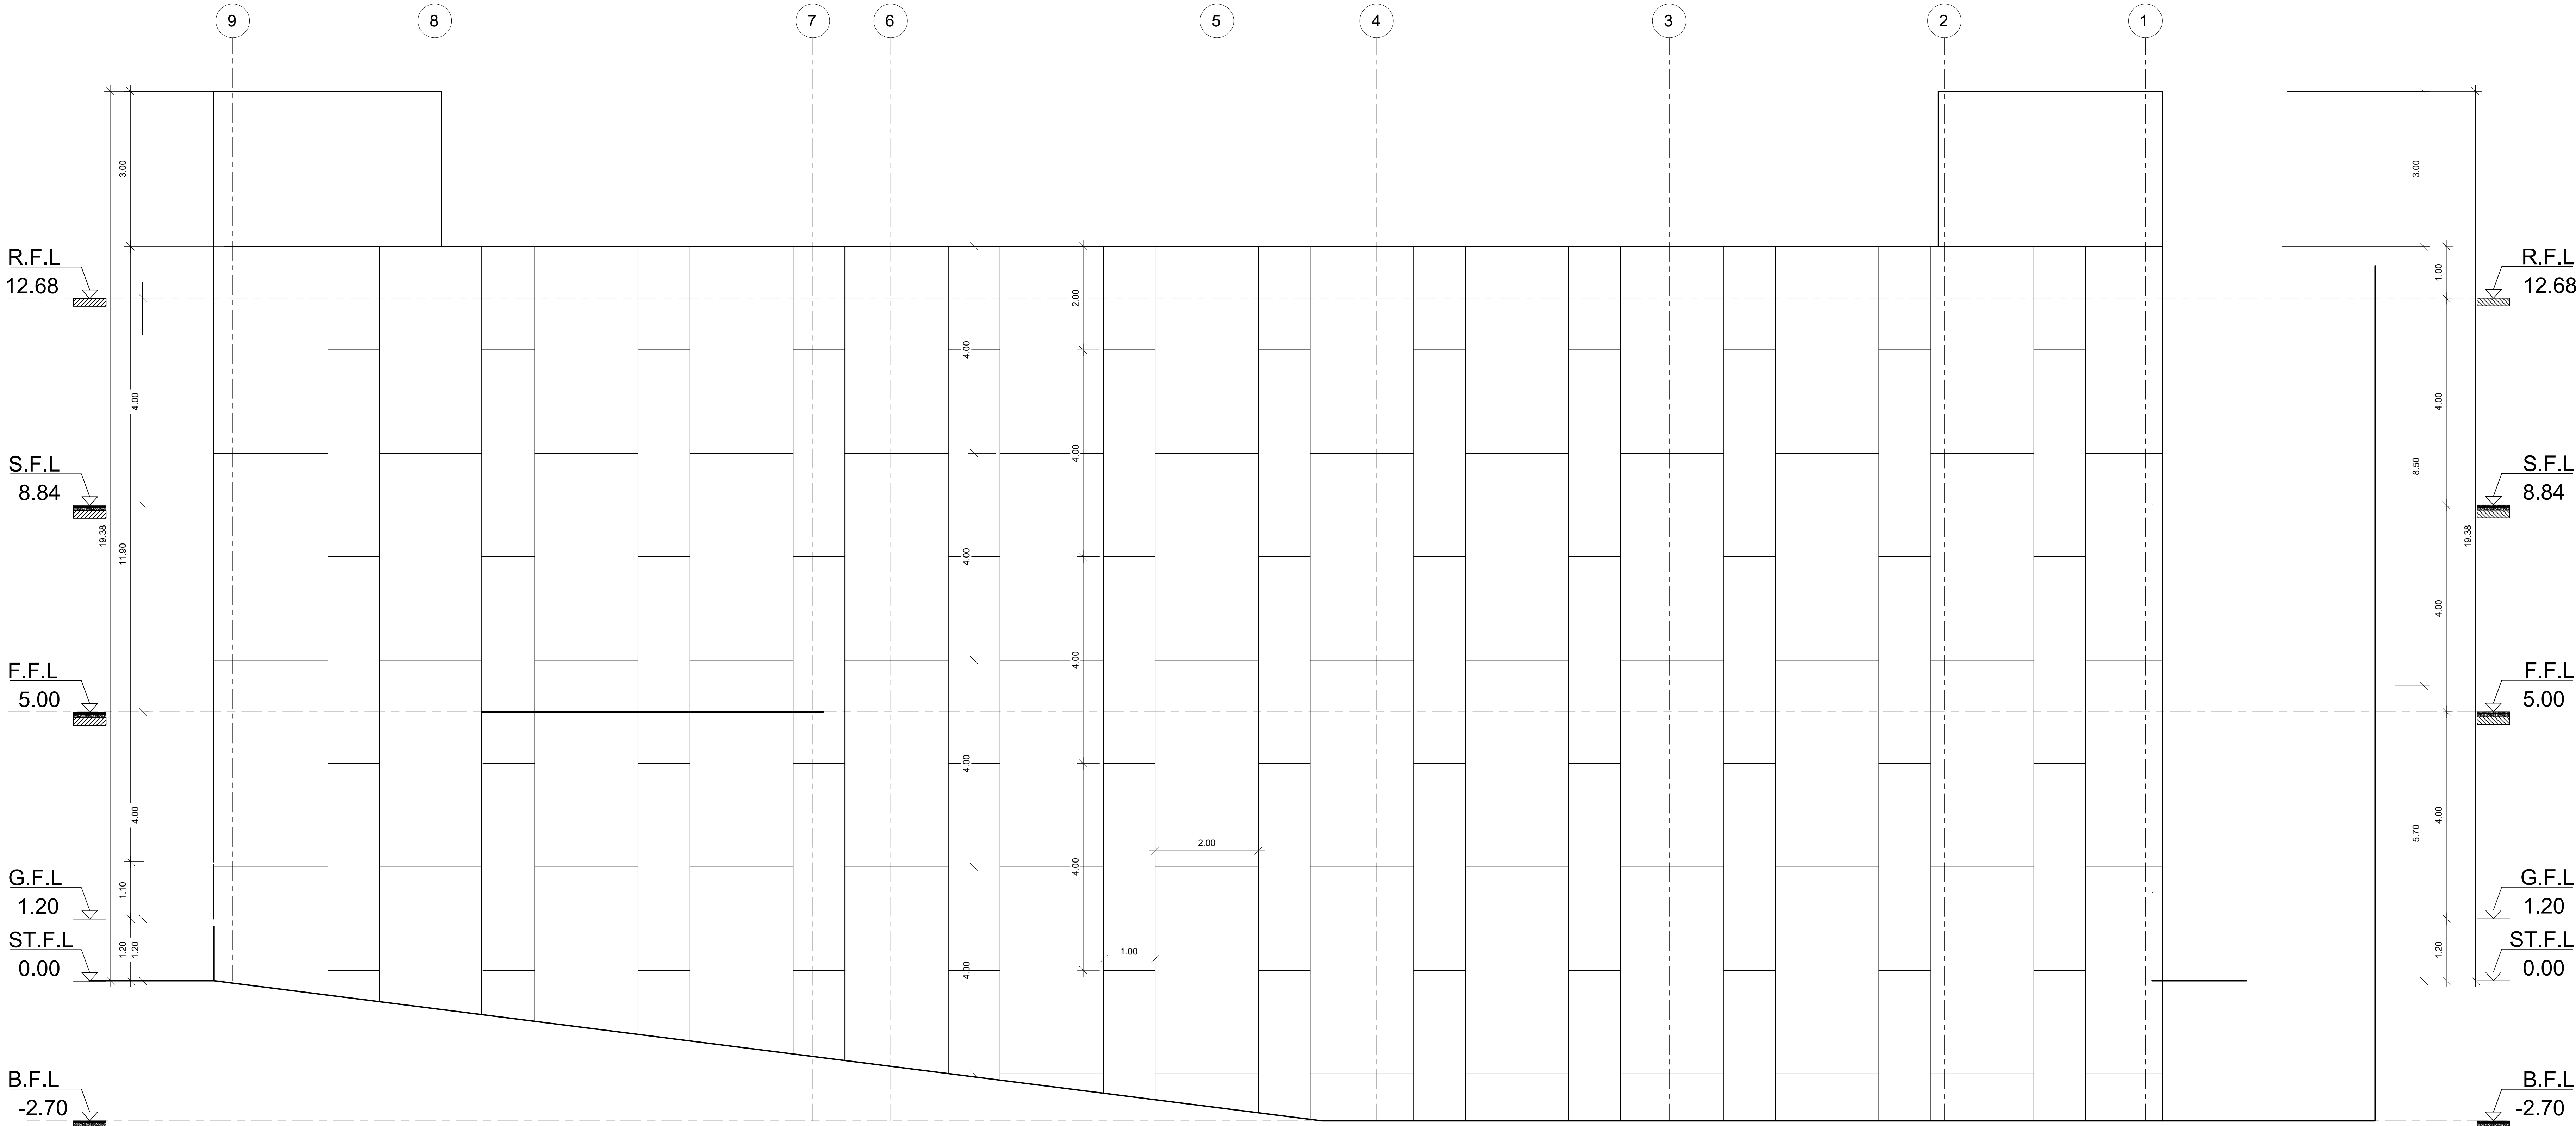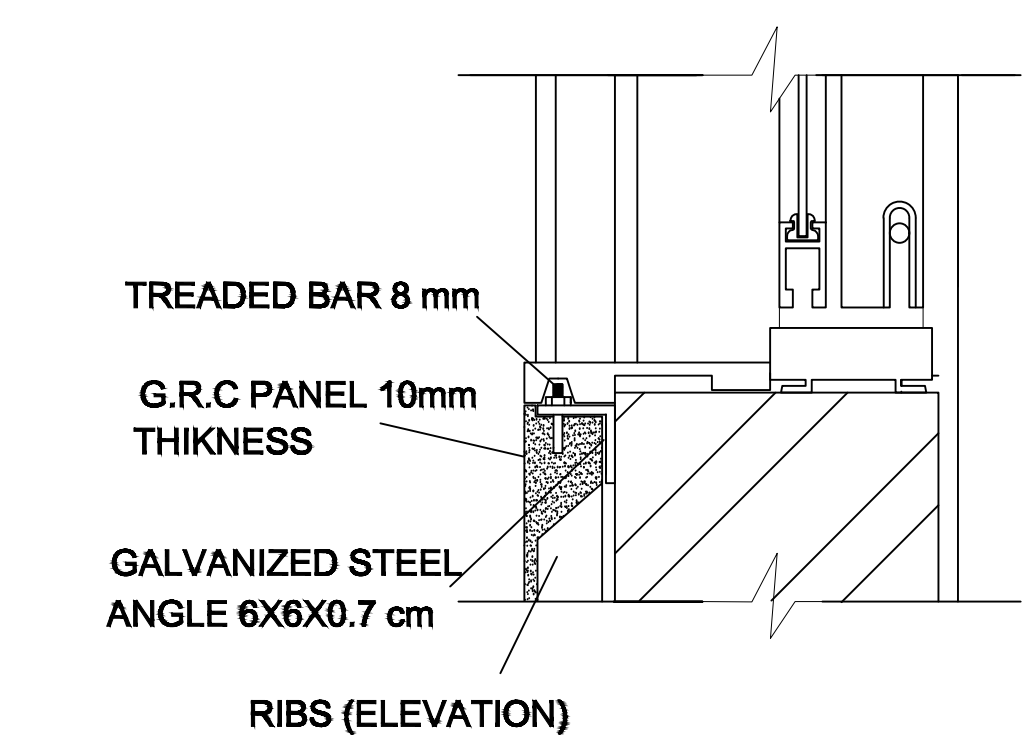

North elevation

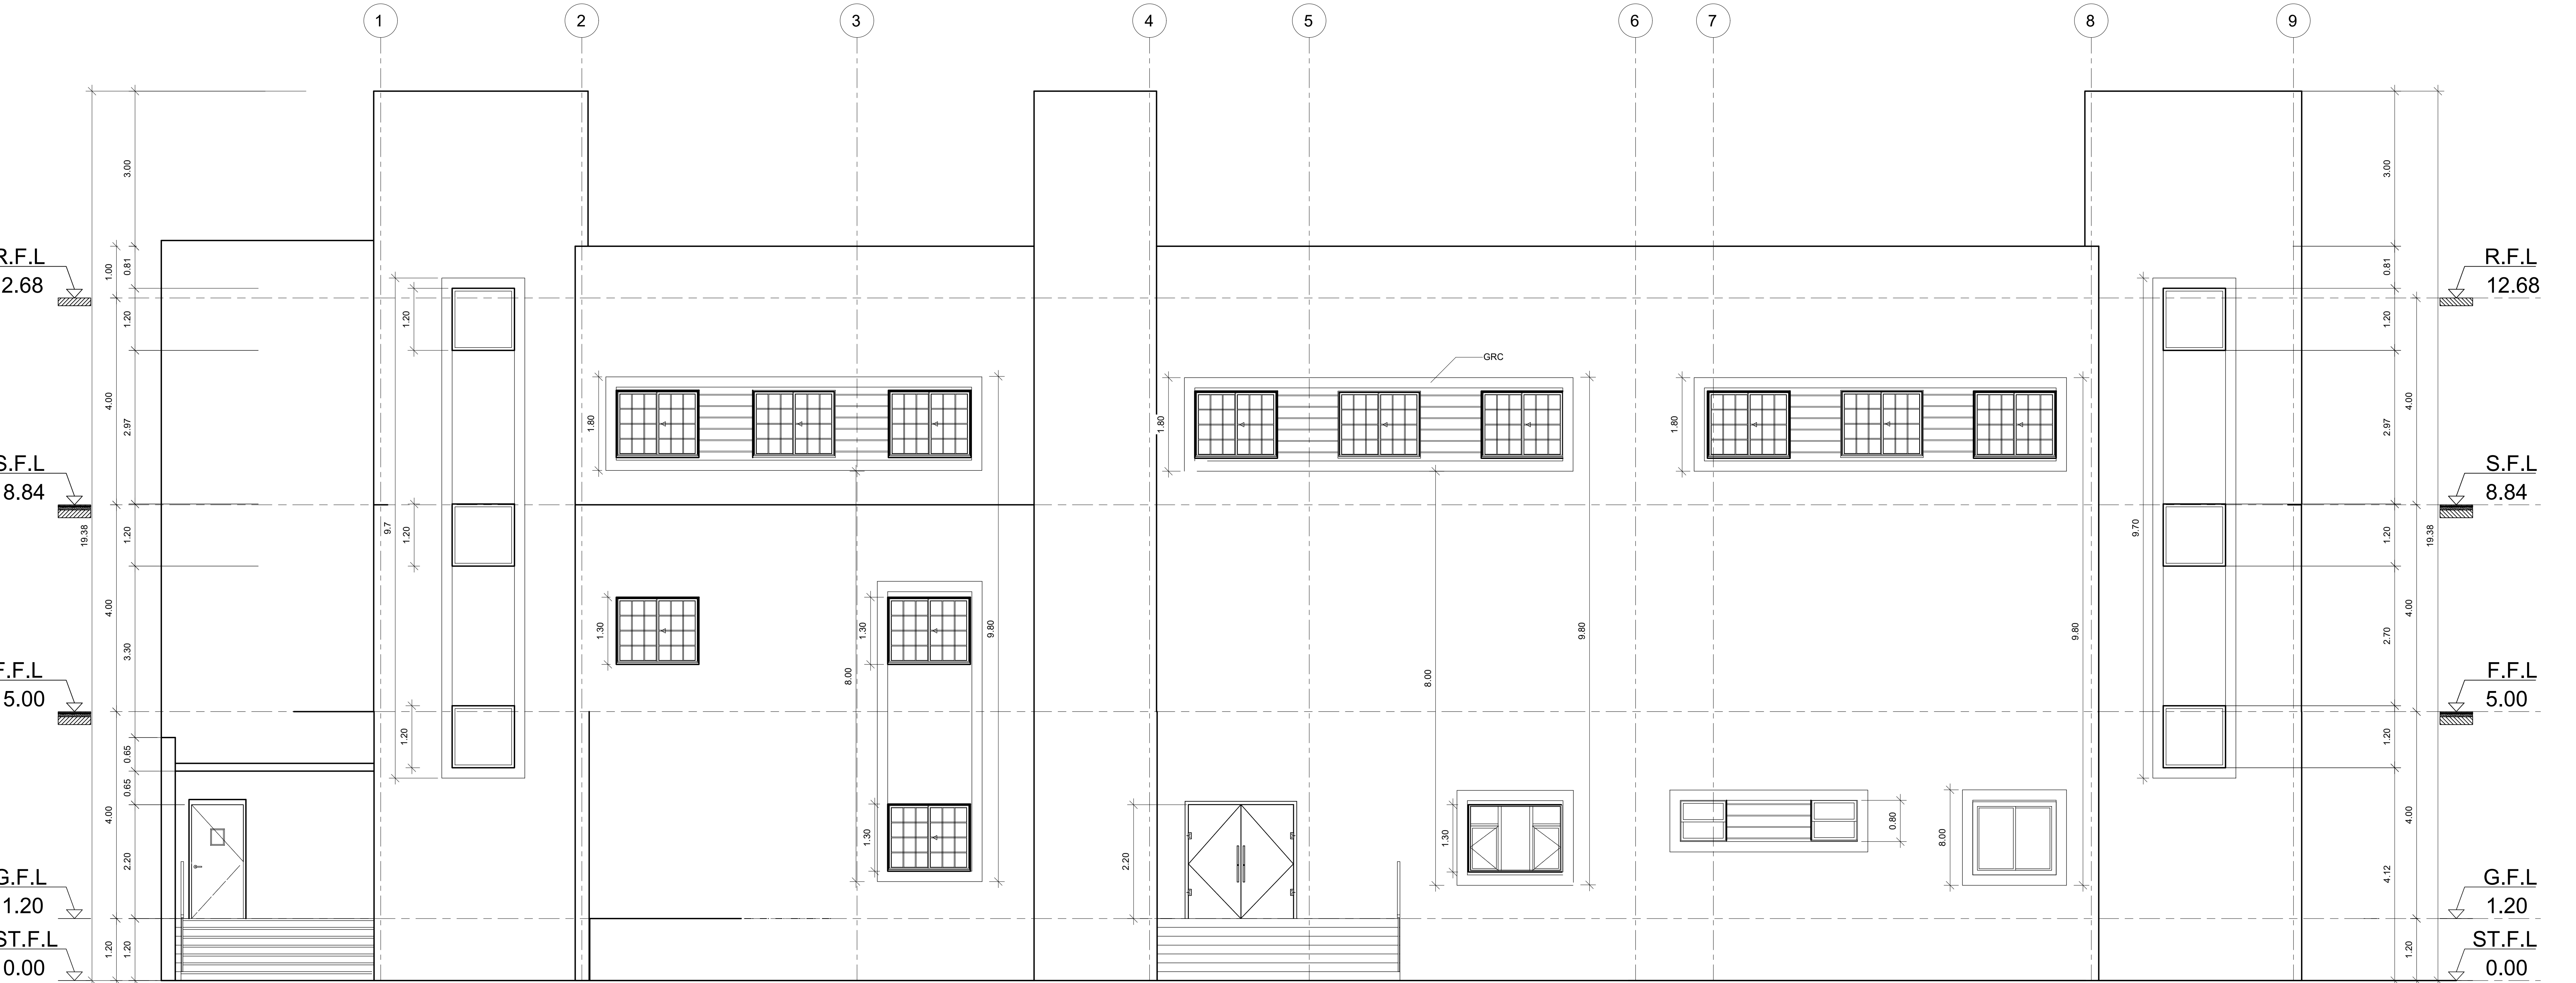

South elevation

Branch : Architectural

DRAWING TITLE : Elevations

DRAWING NO.	SCALE	Date
06	1/50	22/12/2019

DRAWING BY : Sara Wassim Mohamed 151066