



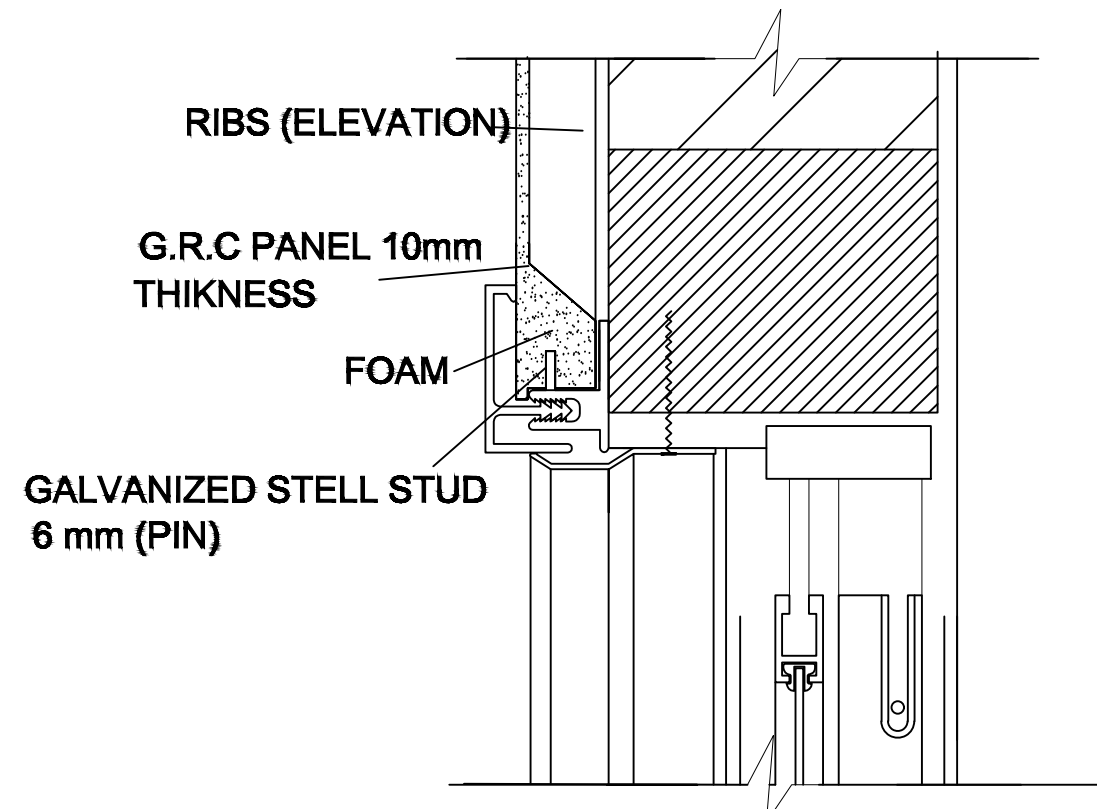



EGYPTIAN RUSSIAN UNIVERSITY

NOTES :


Paint

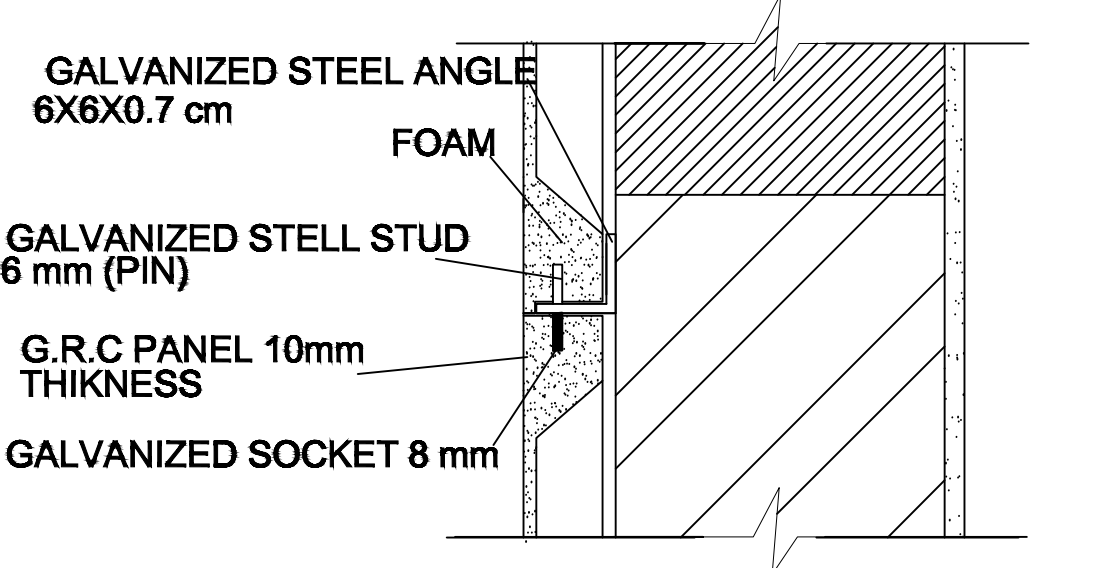

NOTES :

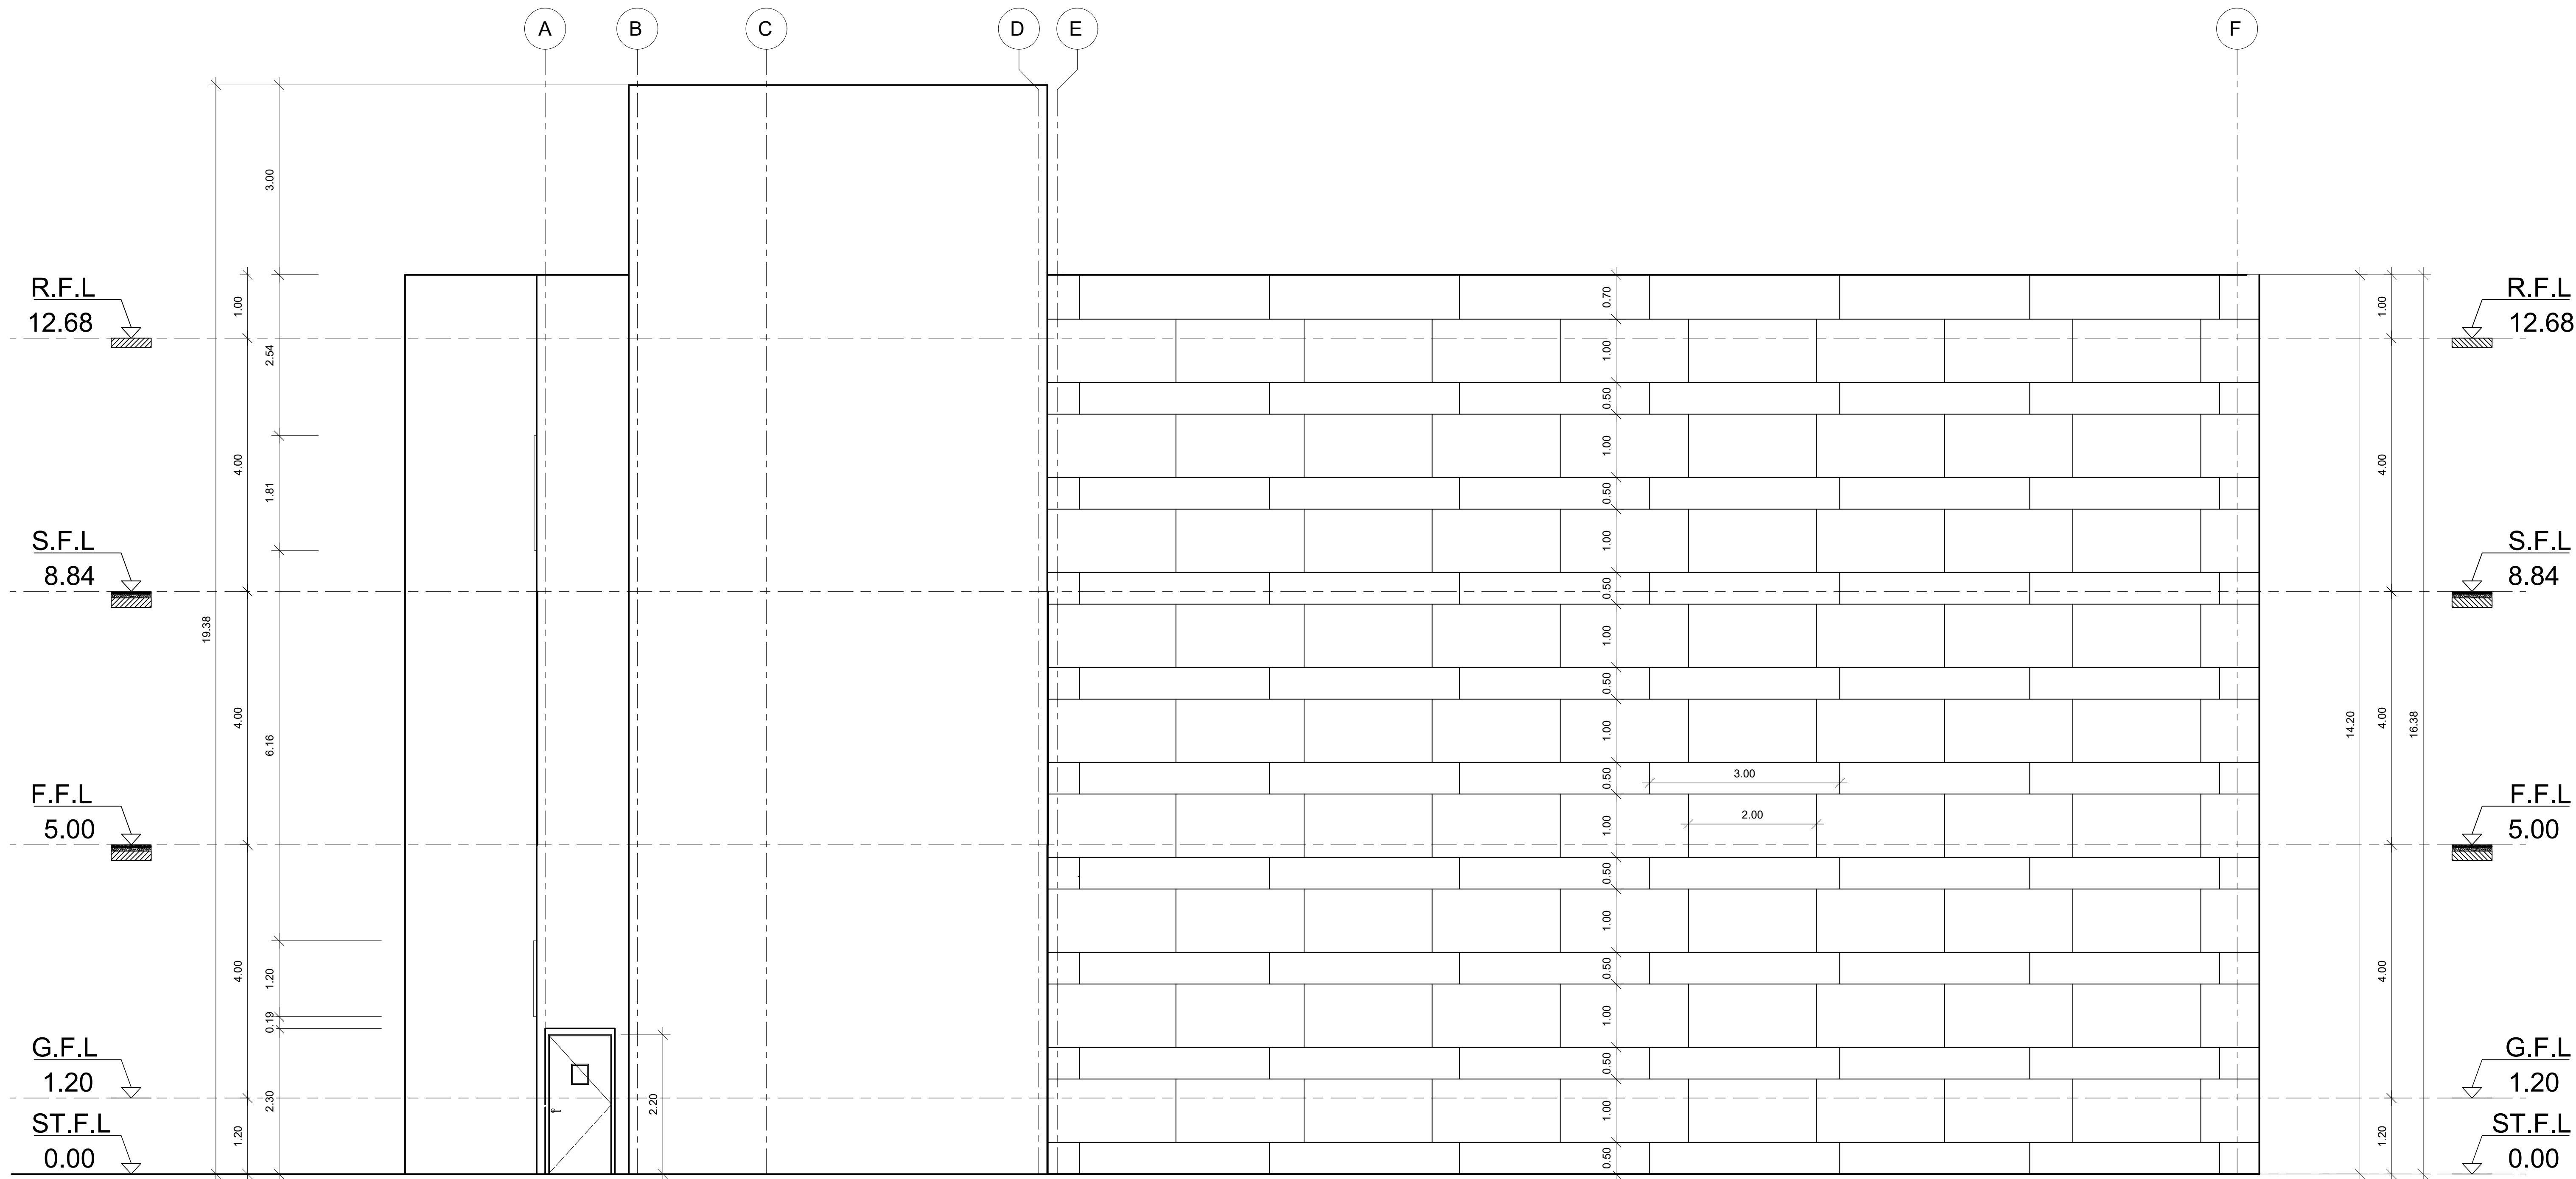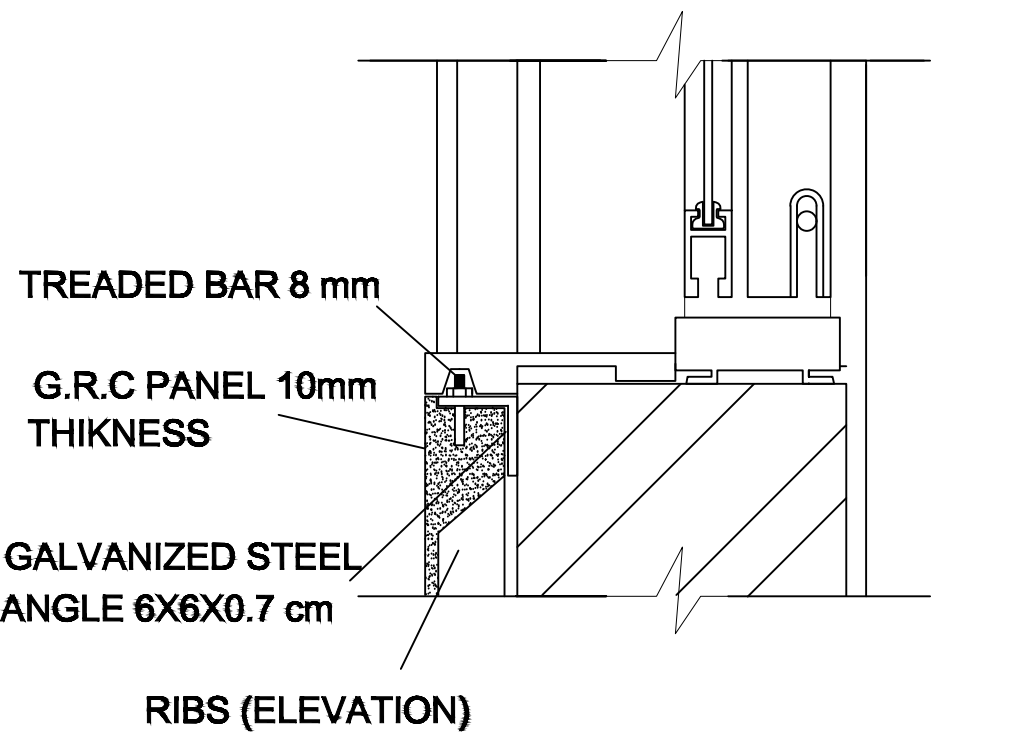

East elevation

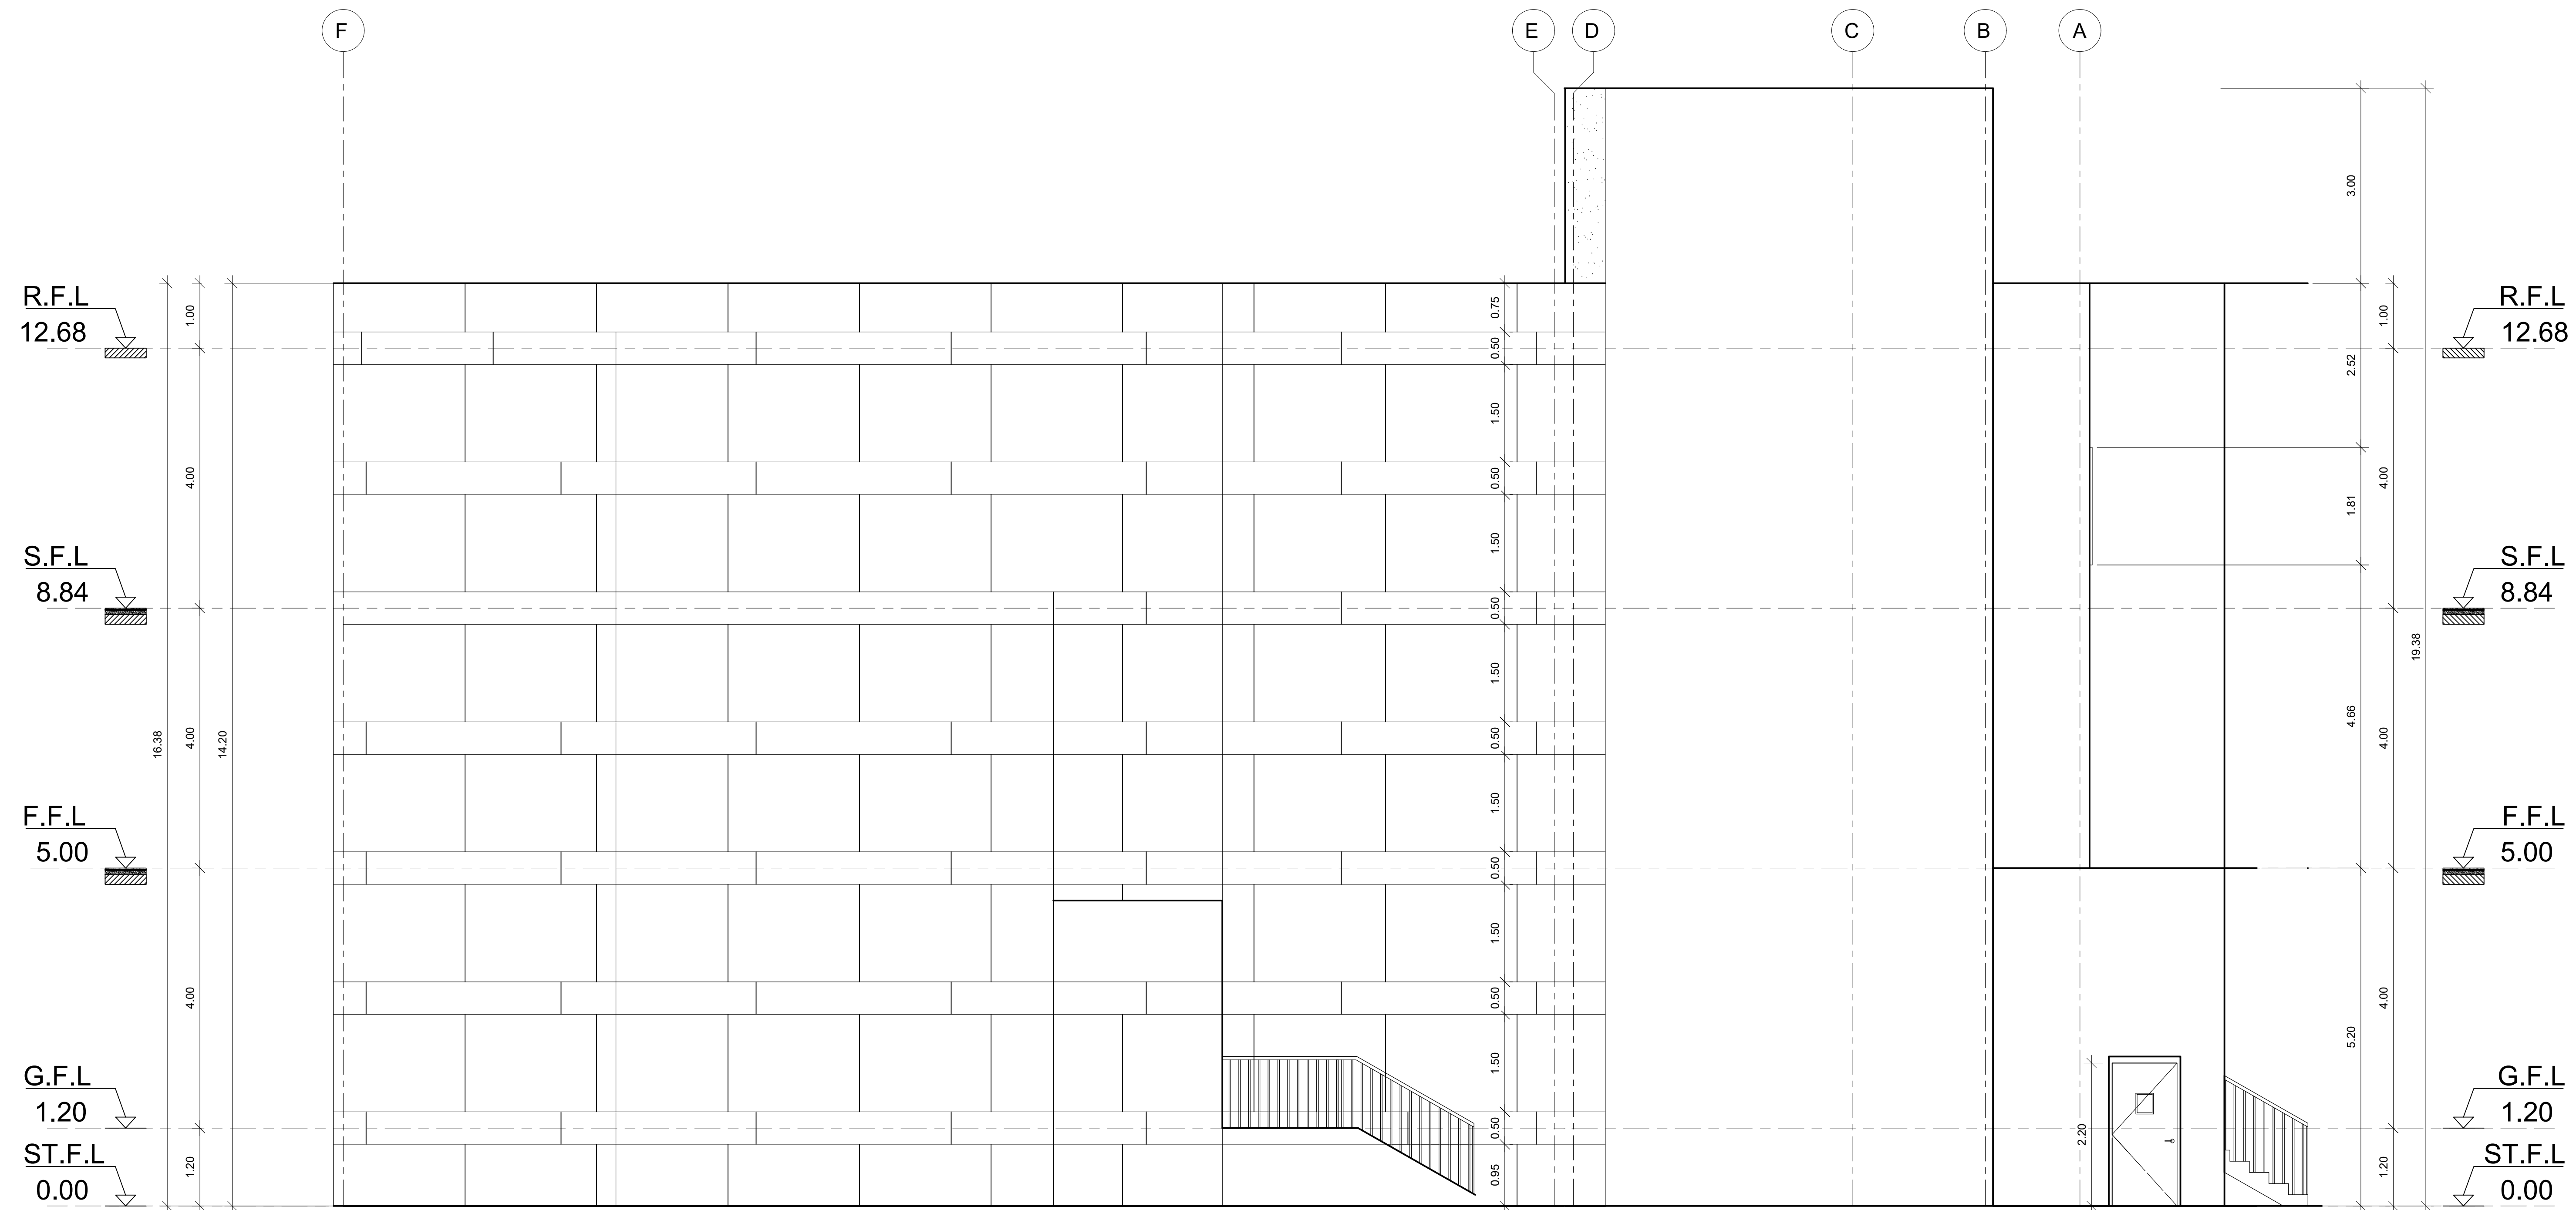

West elevation

Branch :
Architectural

DRAWING TITLE :
Elevations

DRAWING NO.	SCALE	Date
07	1/50	22/12/2019

DRAWING BY : Sara Wassim Mohamed
151066