





Tables :

	WC	water closet
	UR	Urinal
	LAV	Lavotary
	B	Bath
	SHWR	Shower stall type
	S	Sink unit
	W.H	Water heater
		water shut off
	F.S	Floor sink
	S.S	sewerage stack
	V.S	ventilation stack
	W.S	waste stack


KEY PLAN

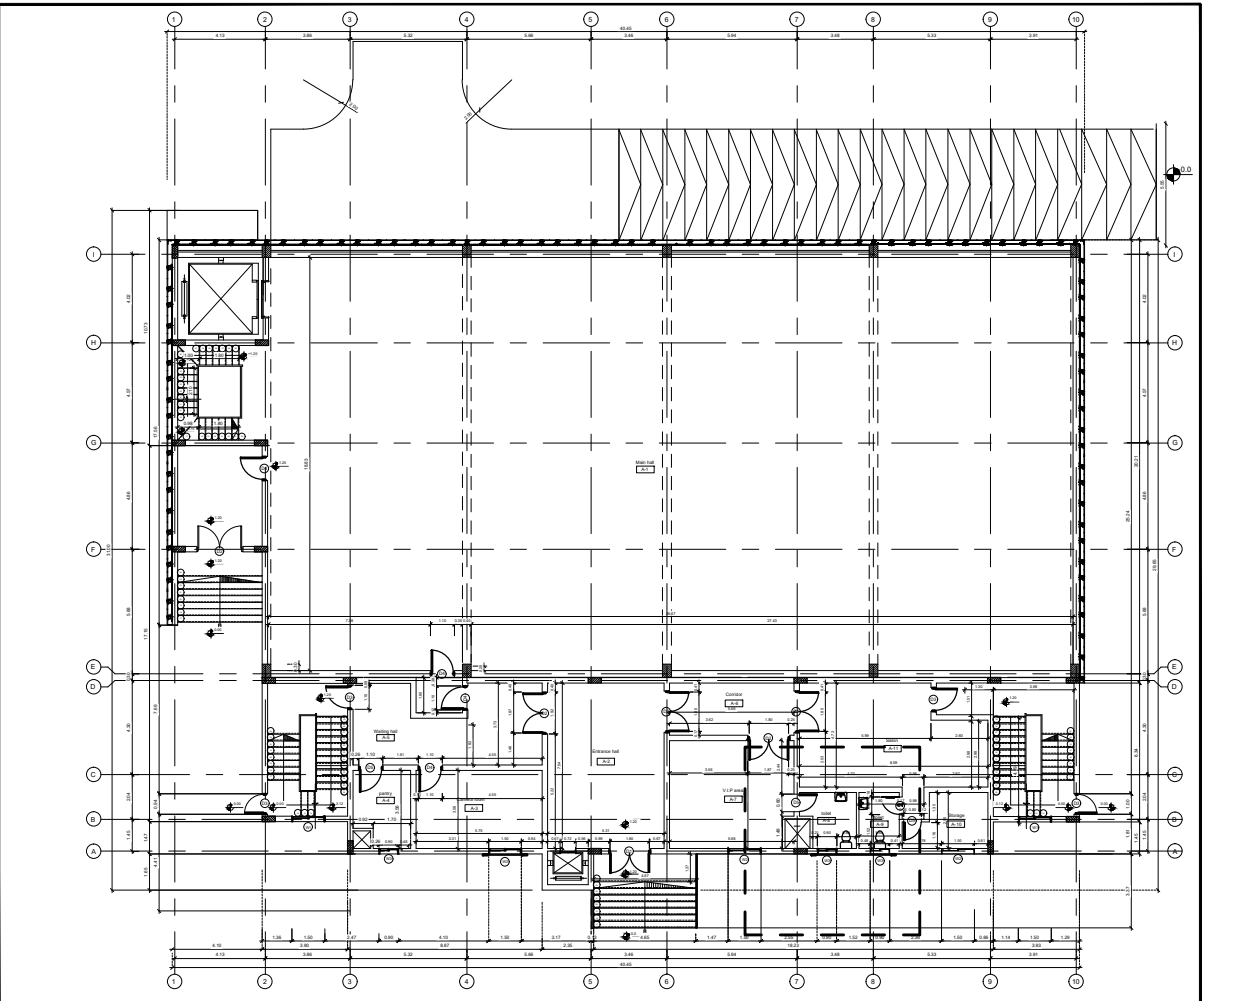

Ground floor

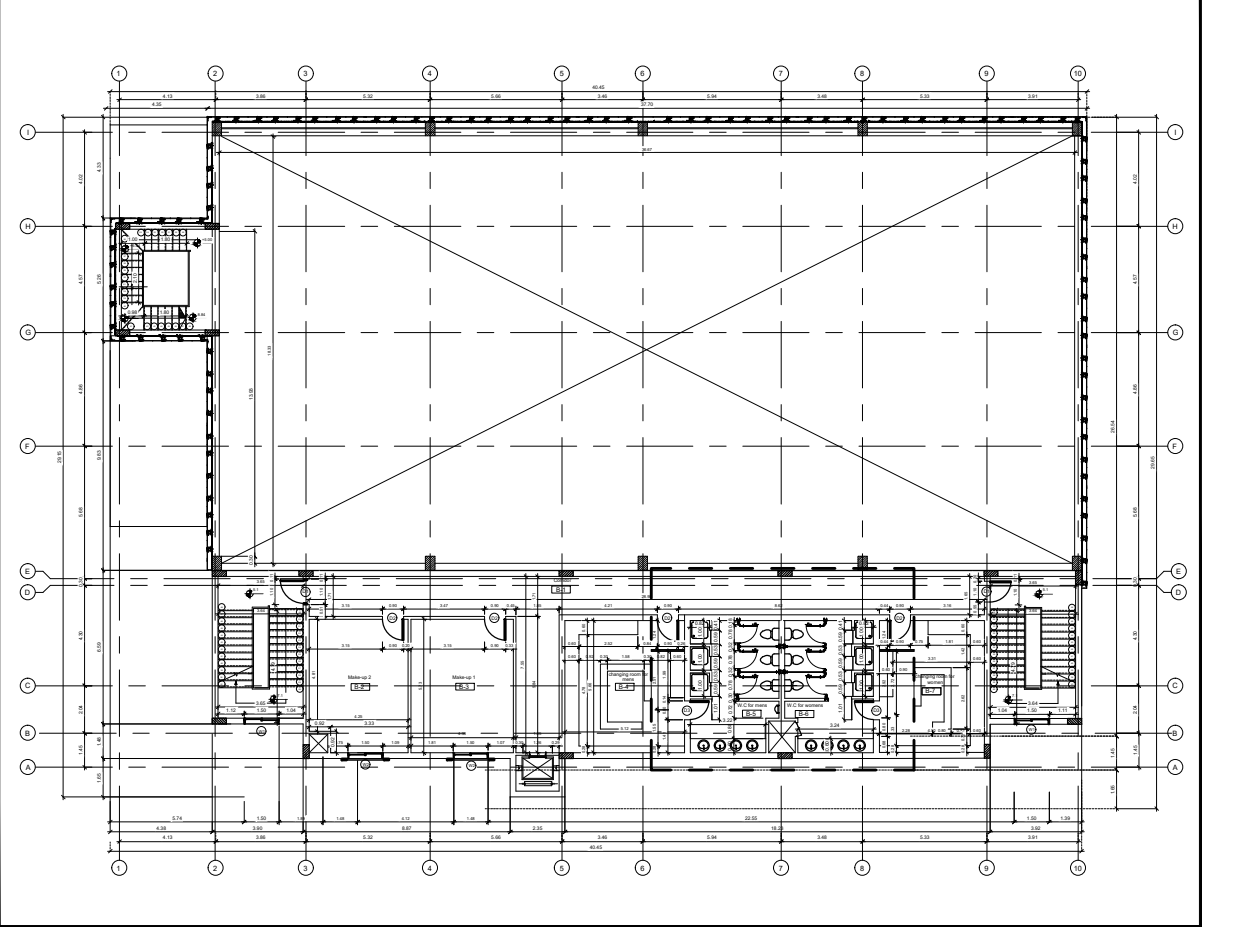

First floor

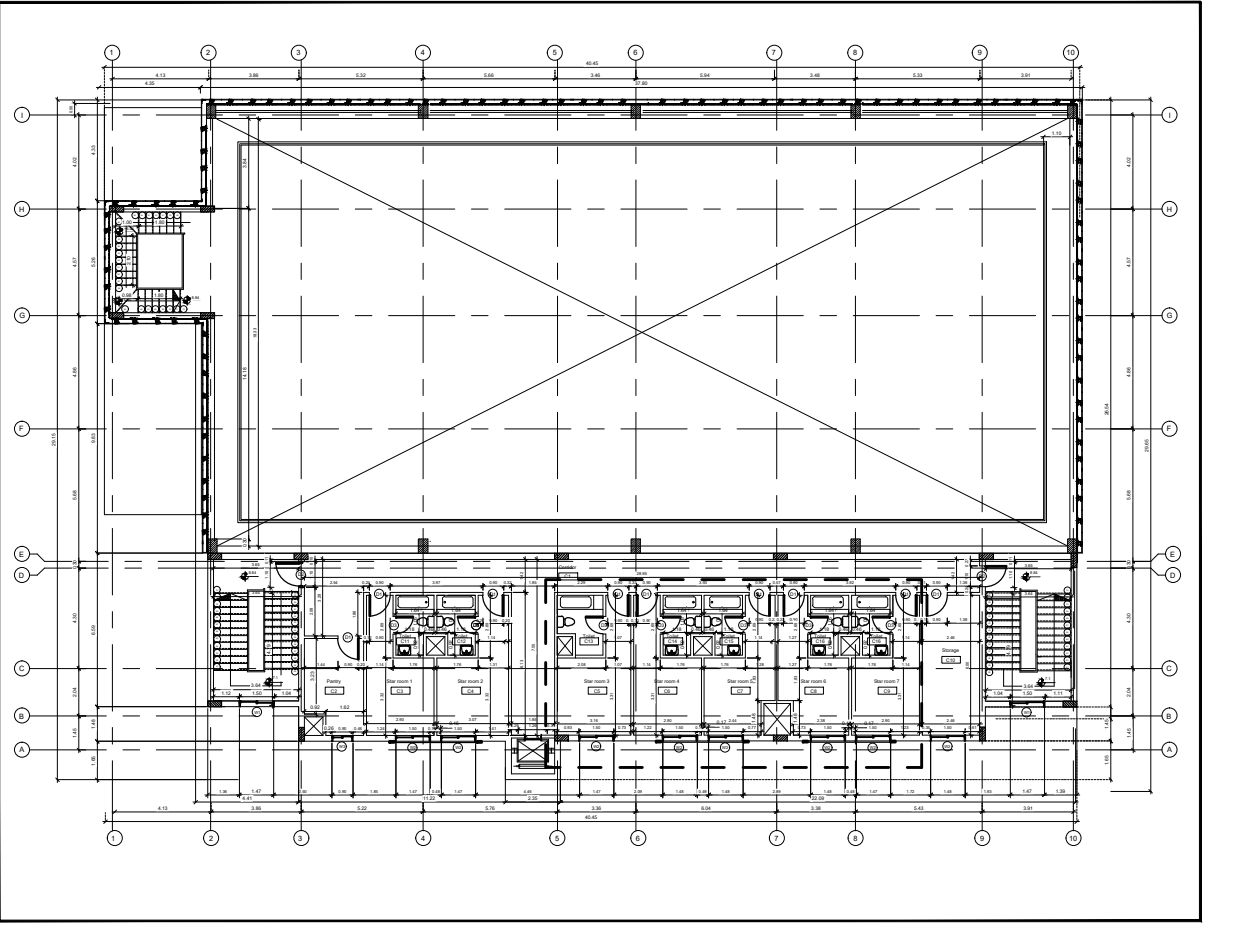

second floor

Branch :


Plumbing

DRAWING TITLE :


water sewerage

DRAWING NO.	SCALE	Date
10	varies	22/12/2019


DRAWING BY : Sara Wassim Mohamed
151066

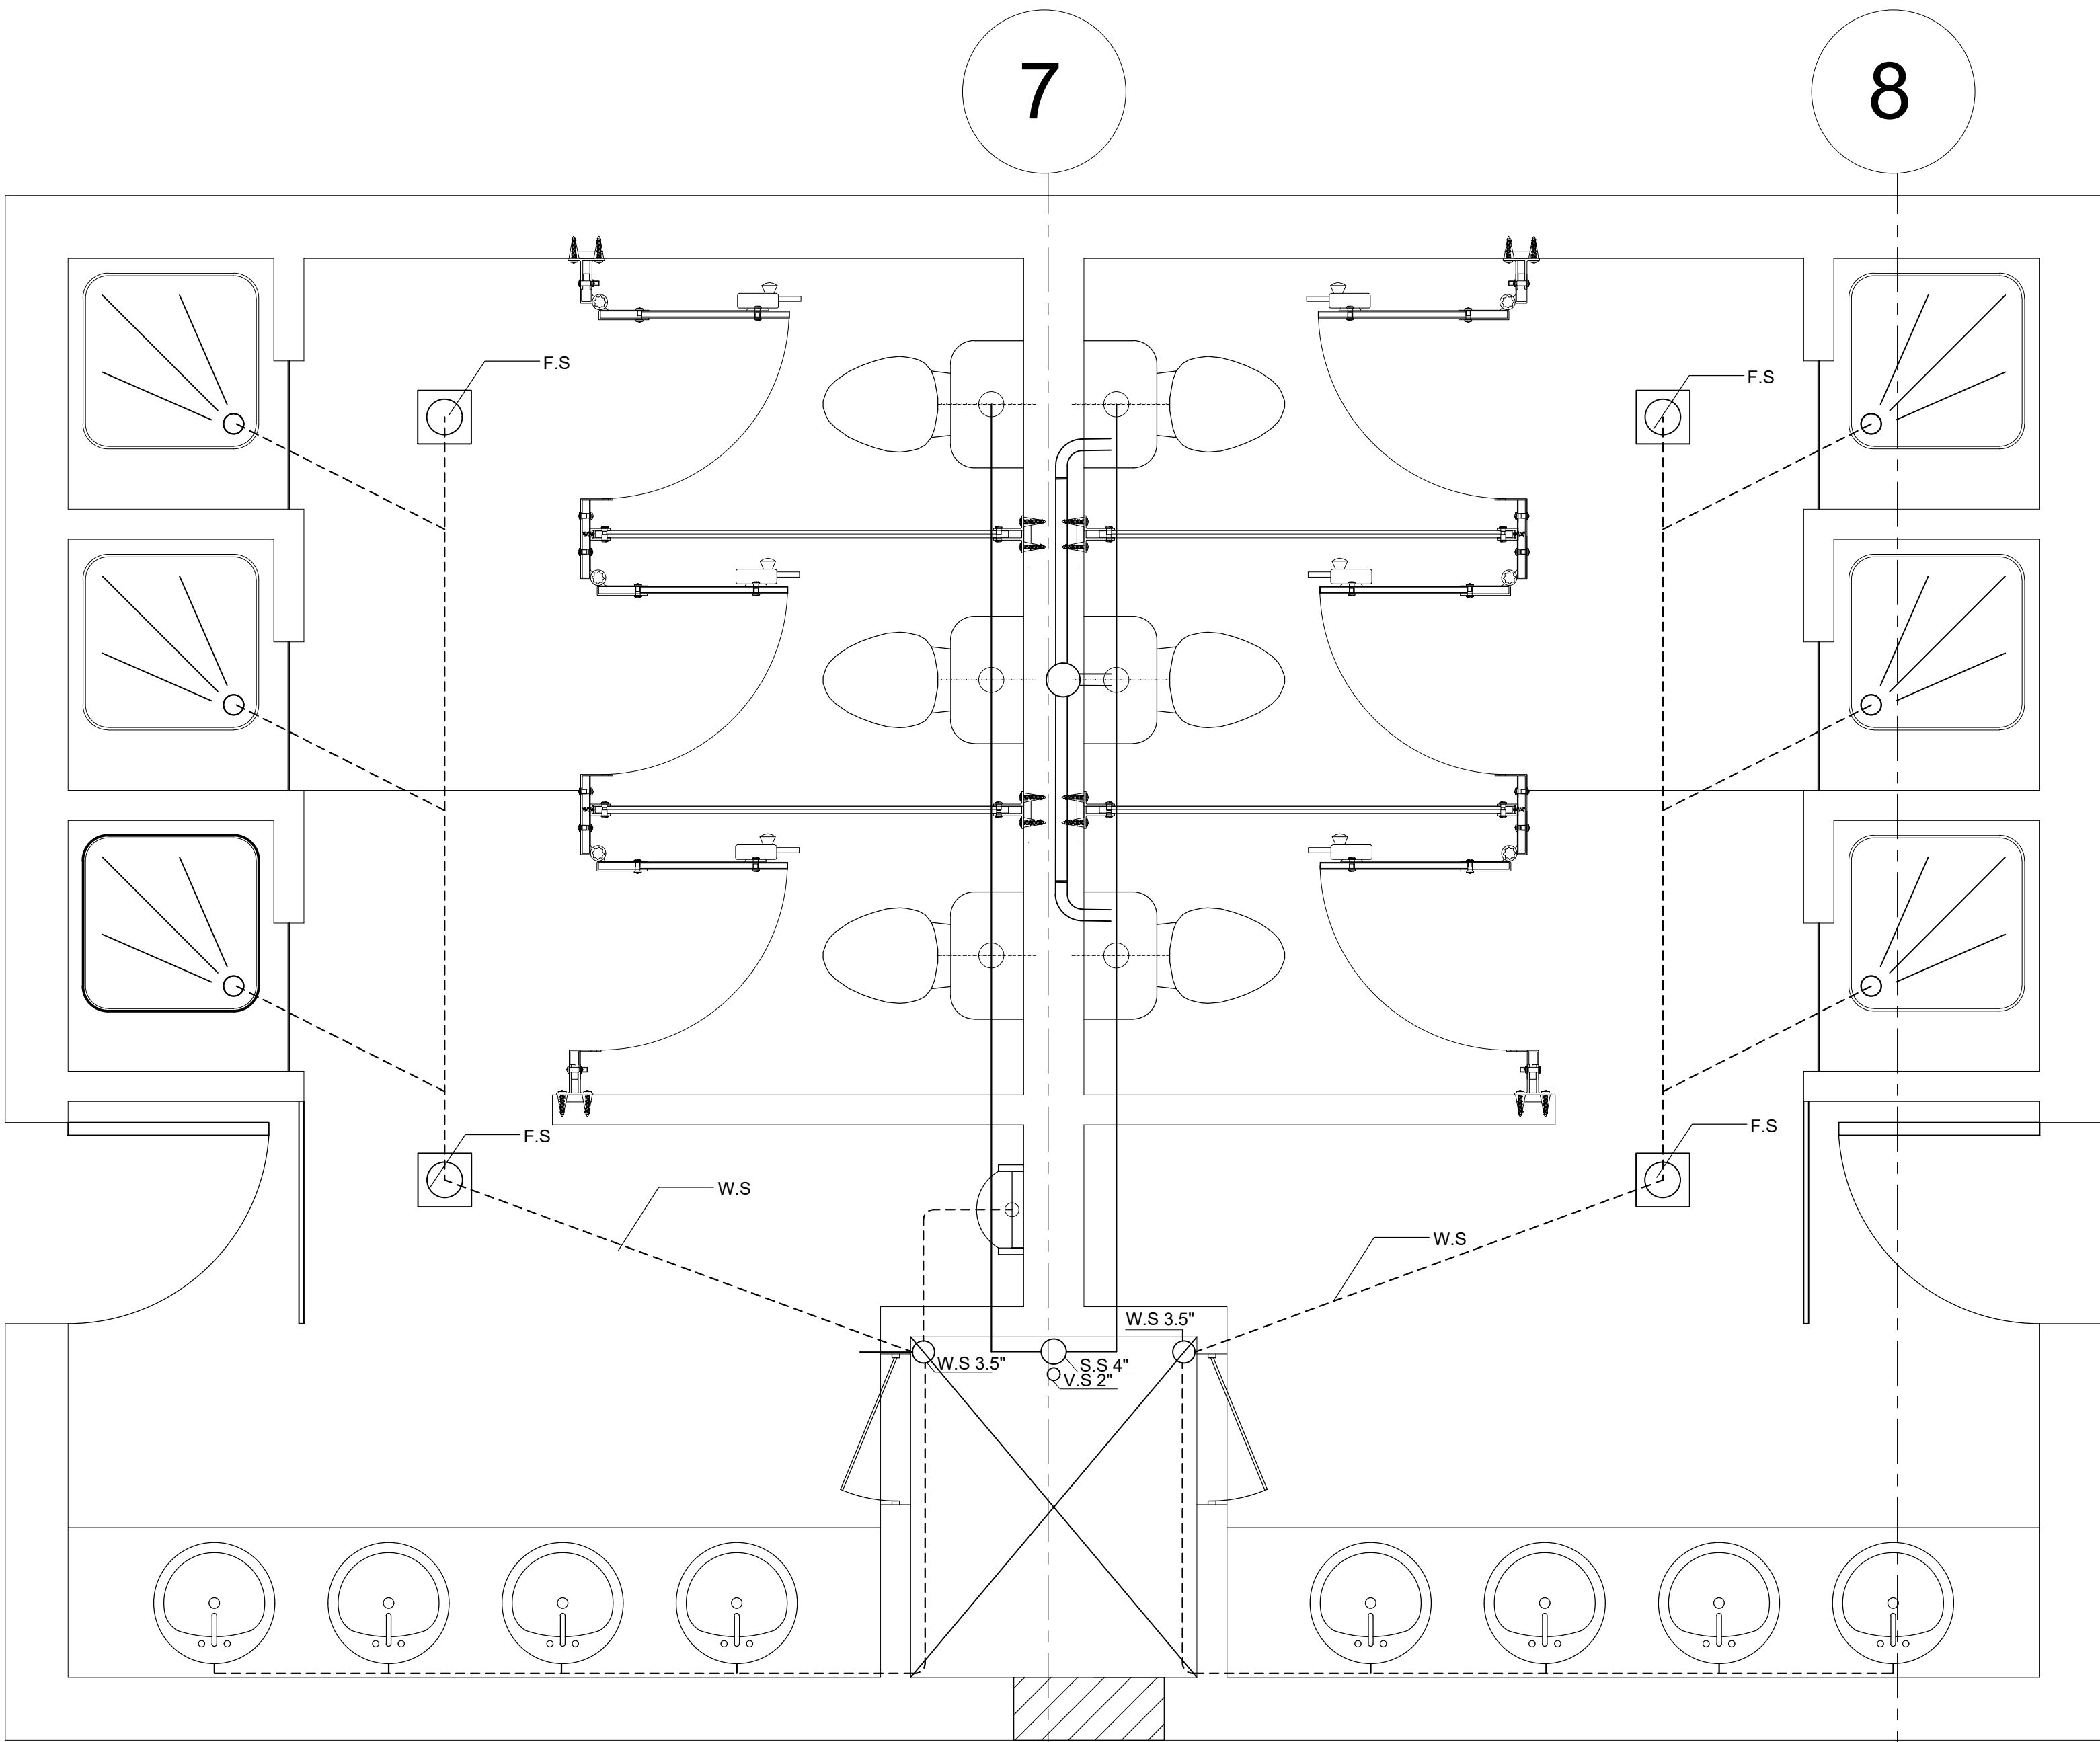

Toilets at first floor scale 1:20

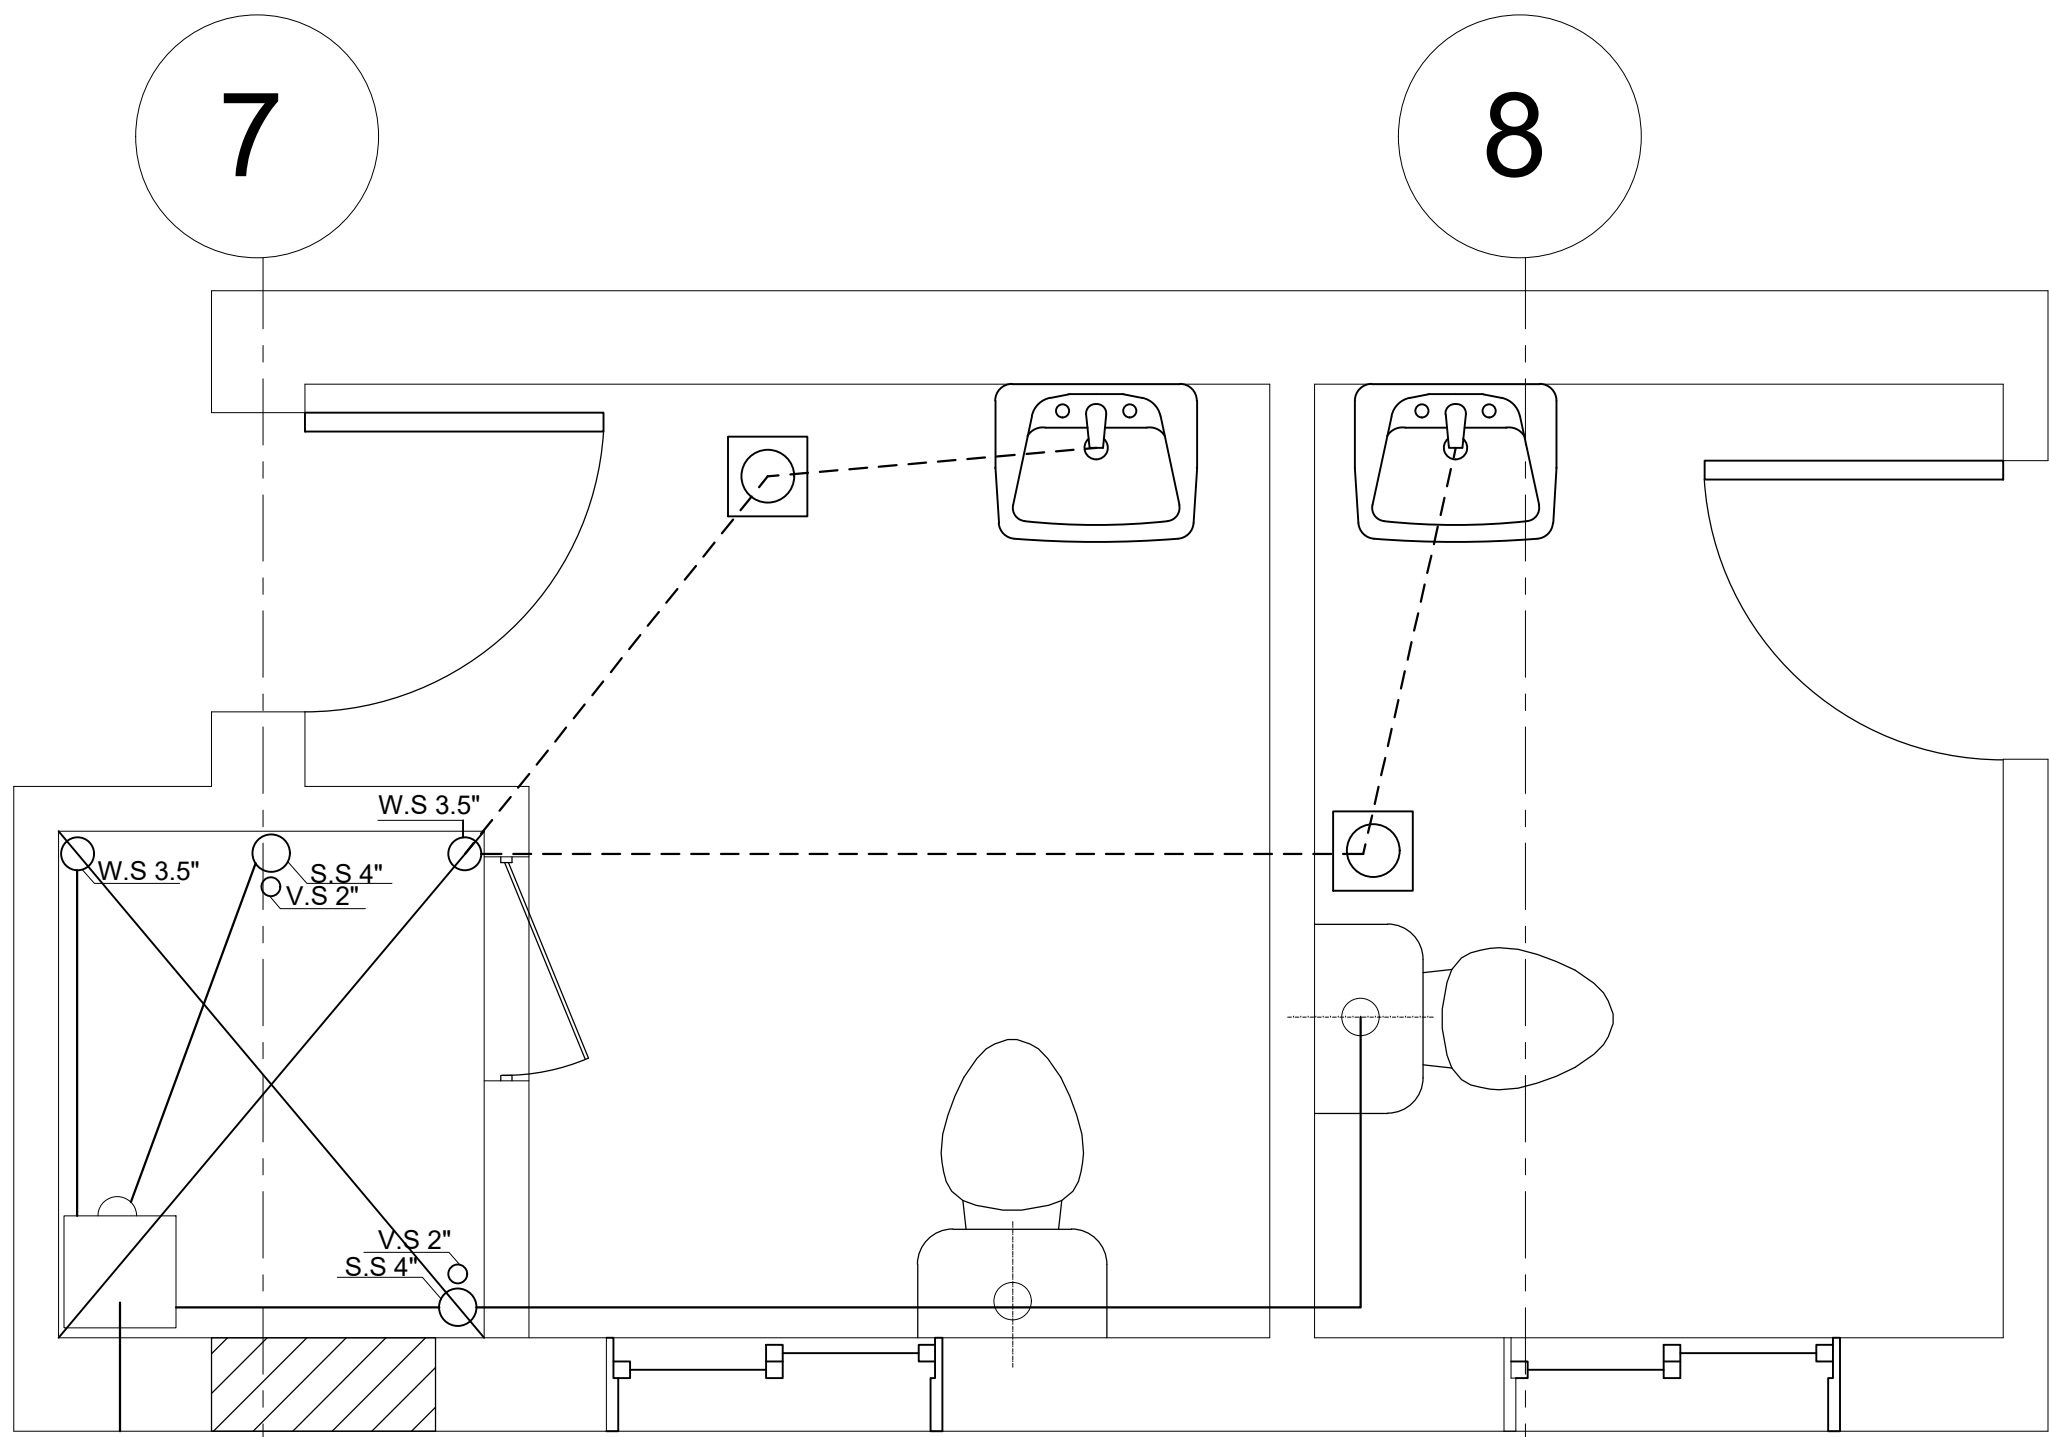

Toilets at ground floor
scale 1:20

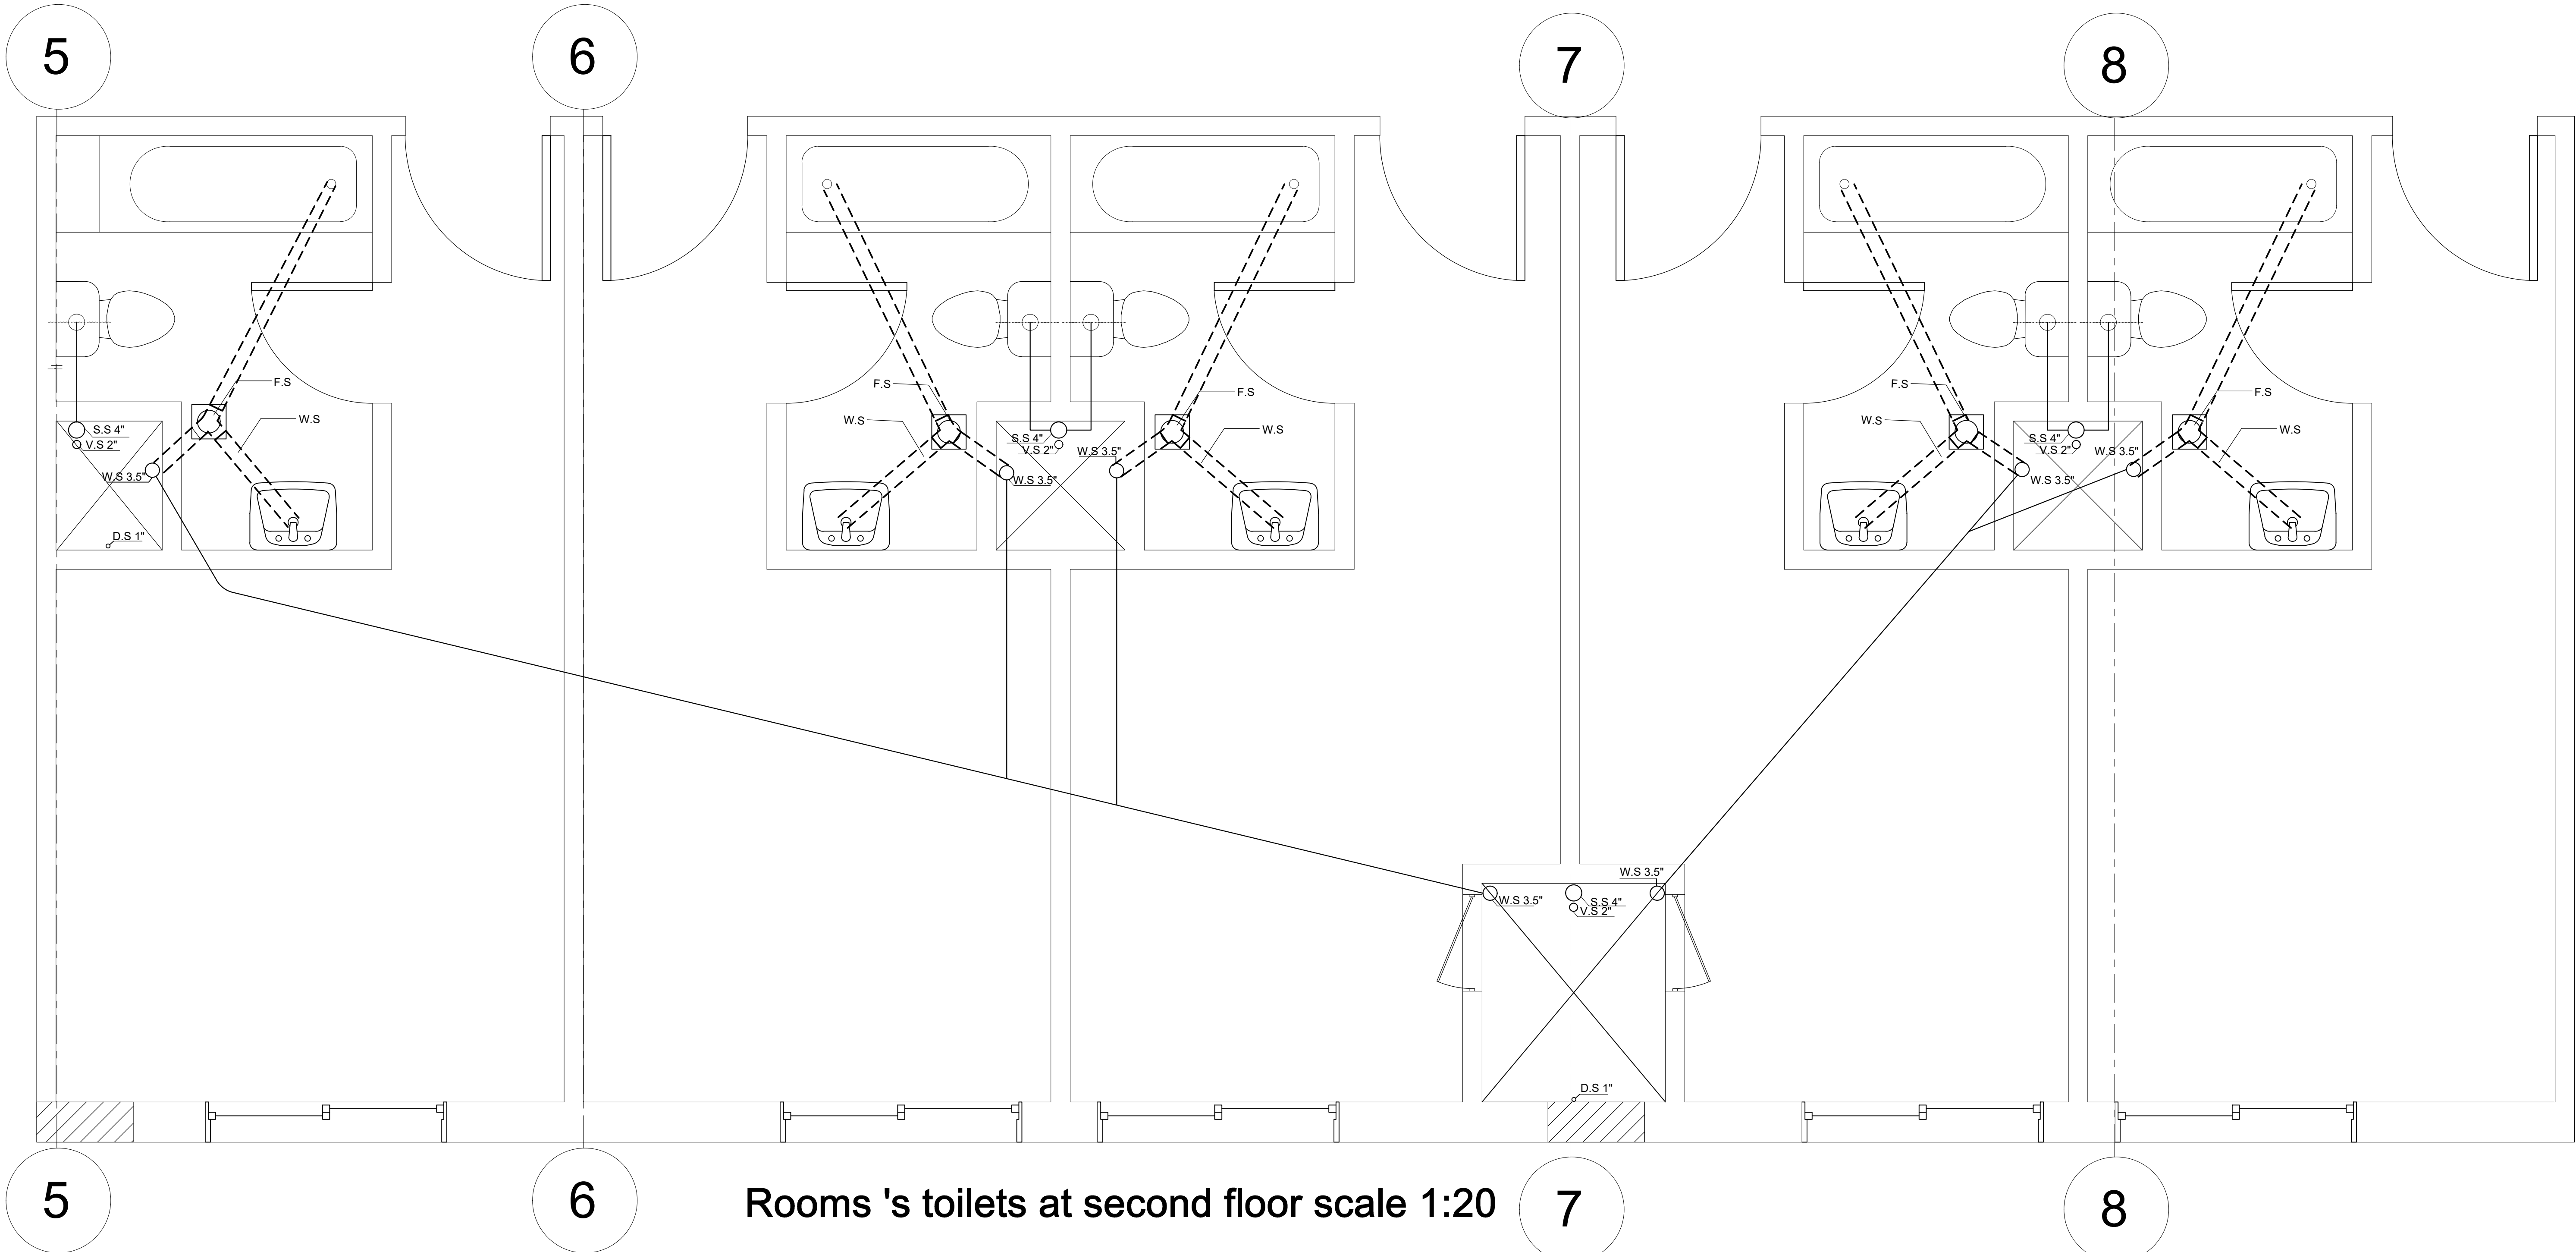

Rooms 's toilets at second floor scale 1:20