






NOTES :


fire fighting

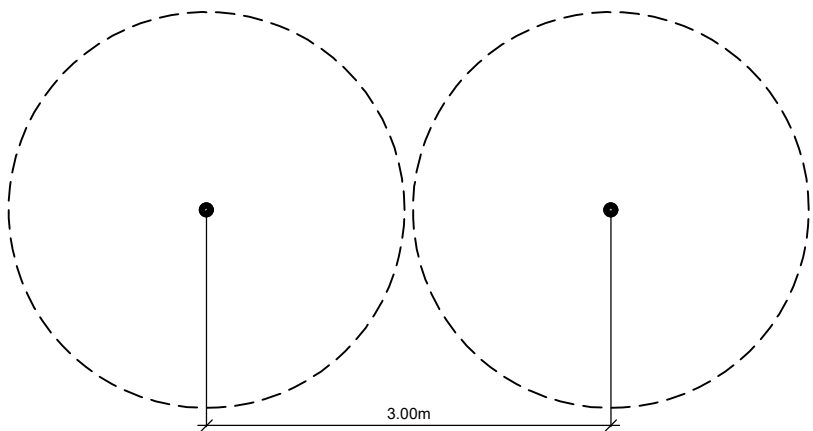


fire alarm

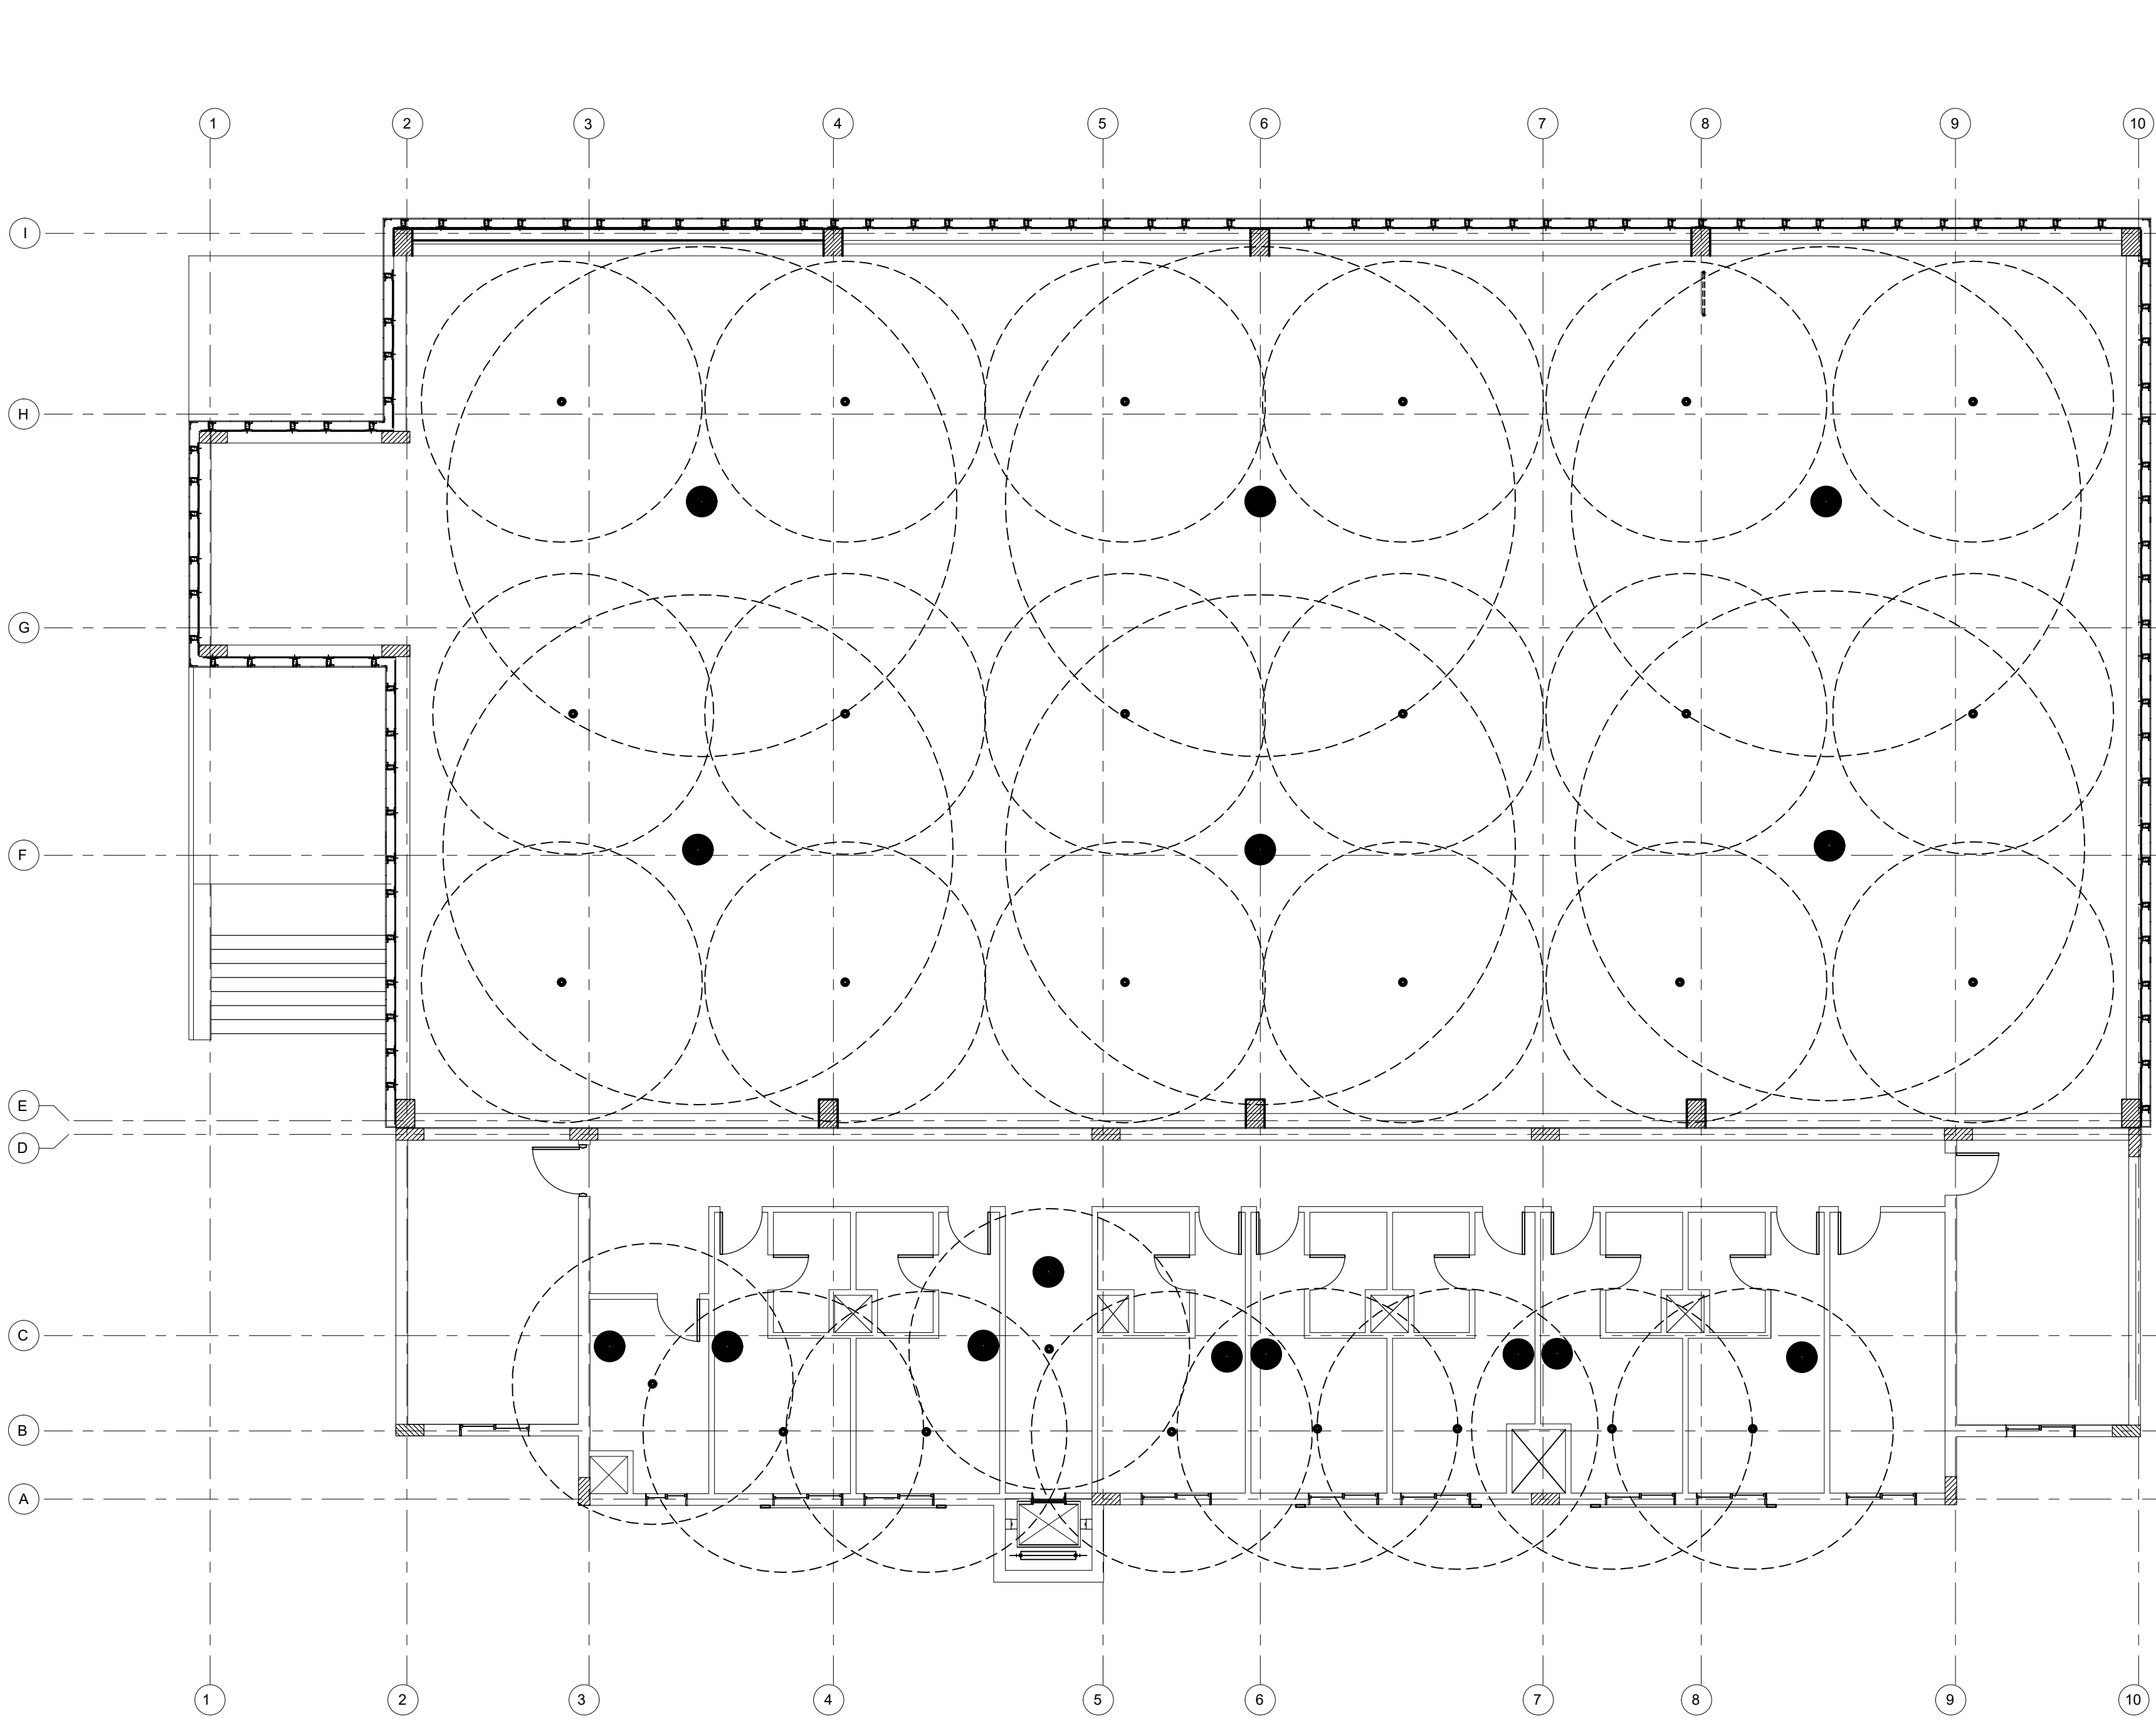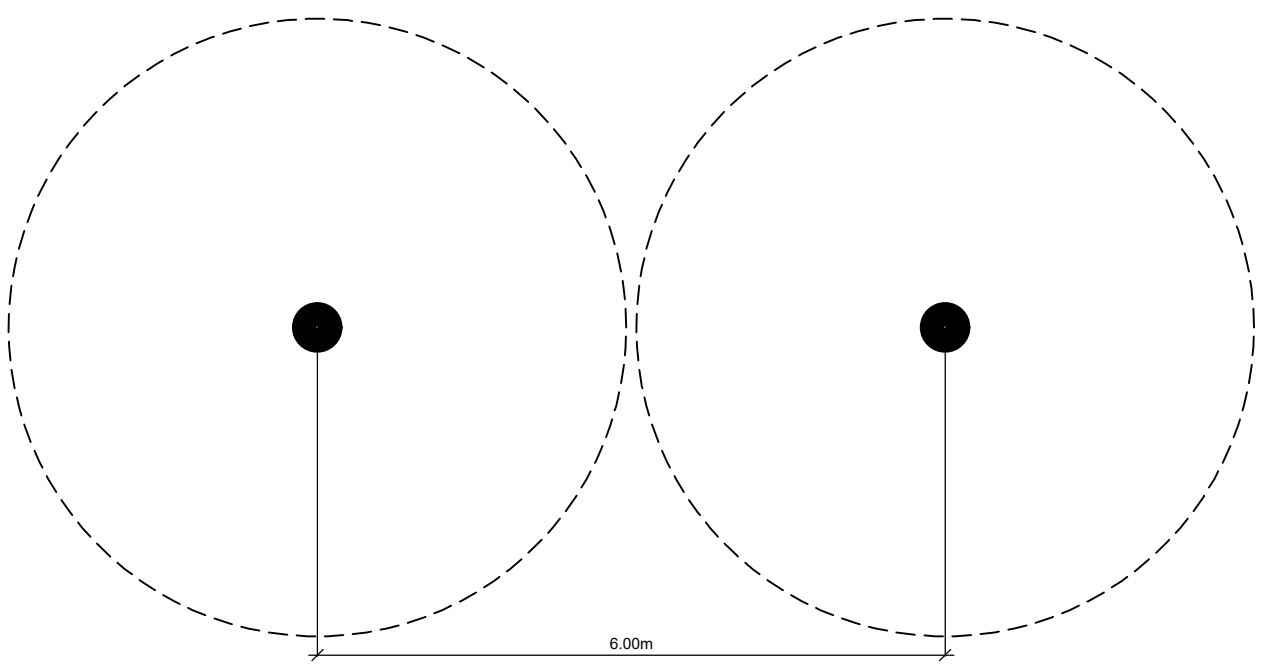


fire system for second floor scale 1:100

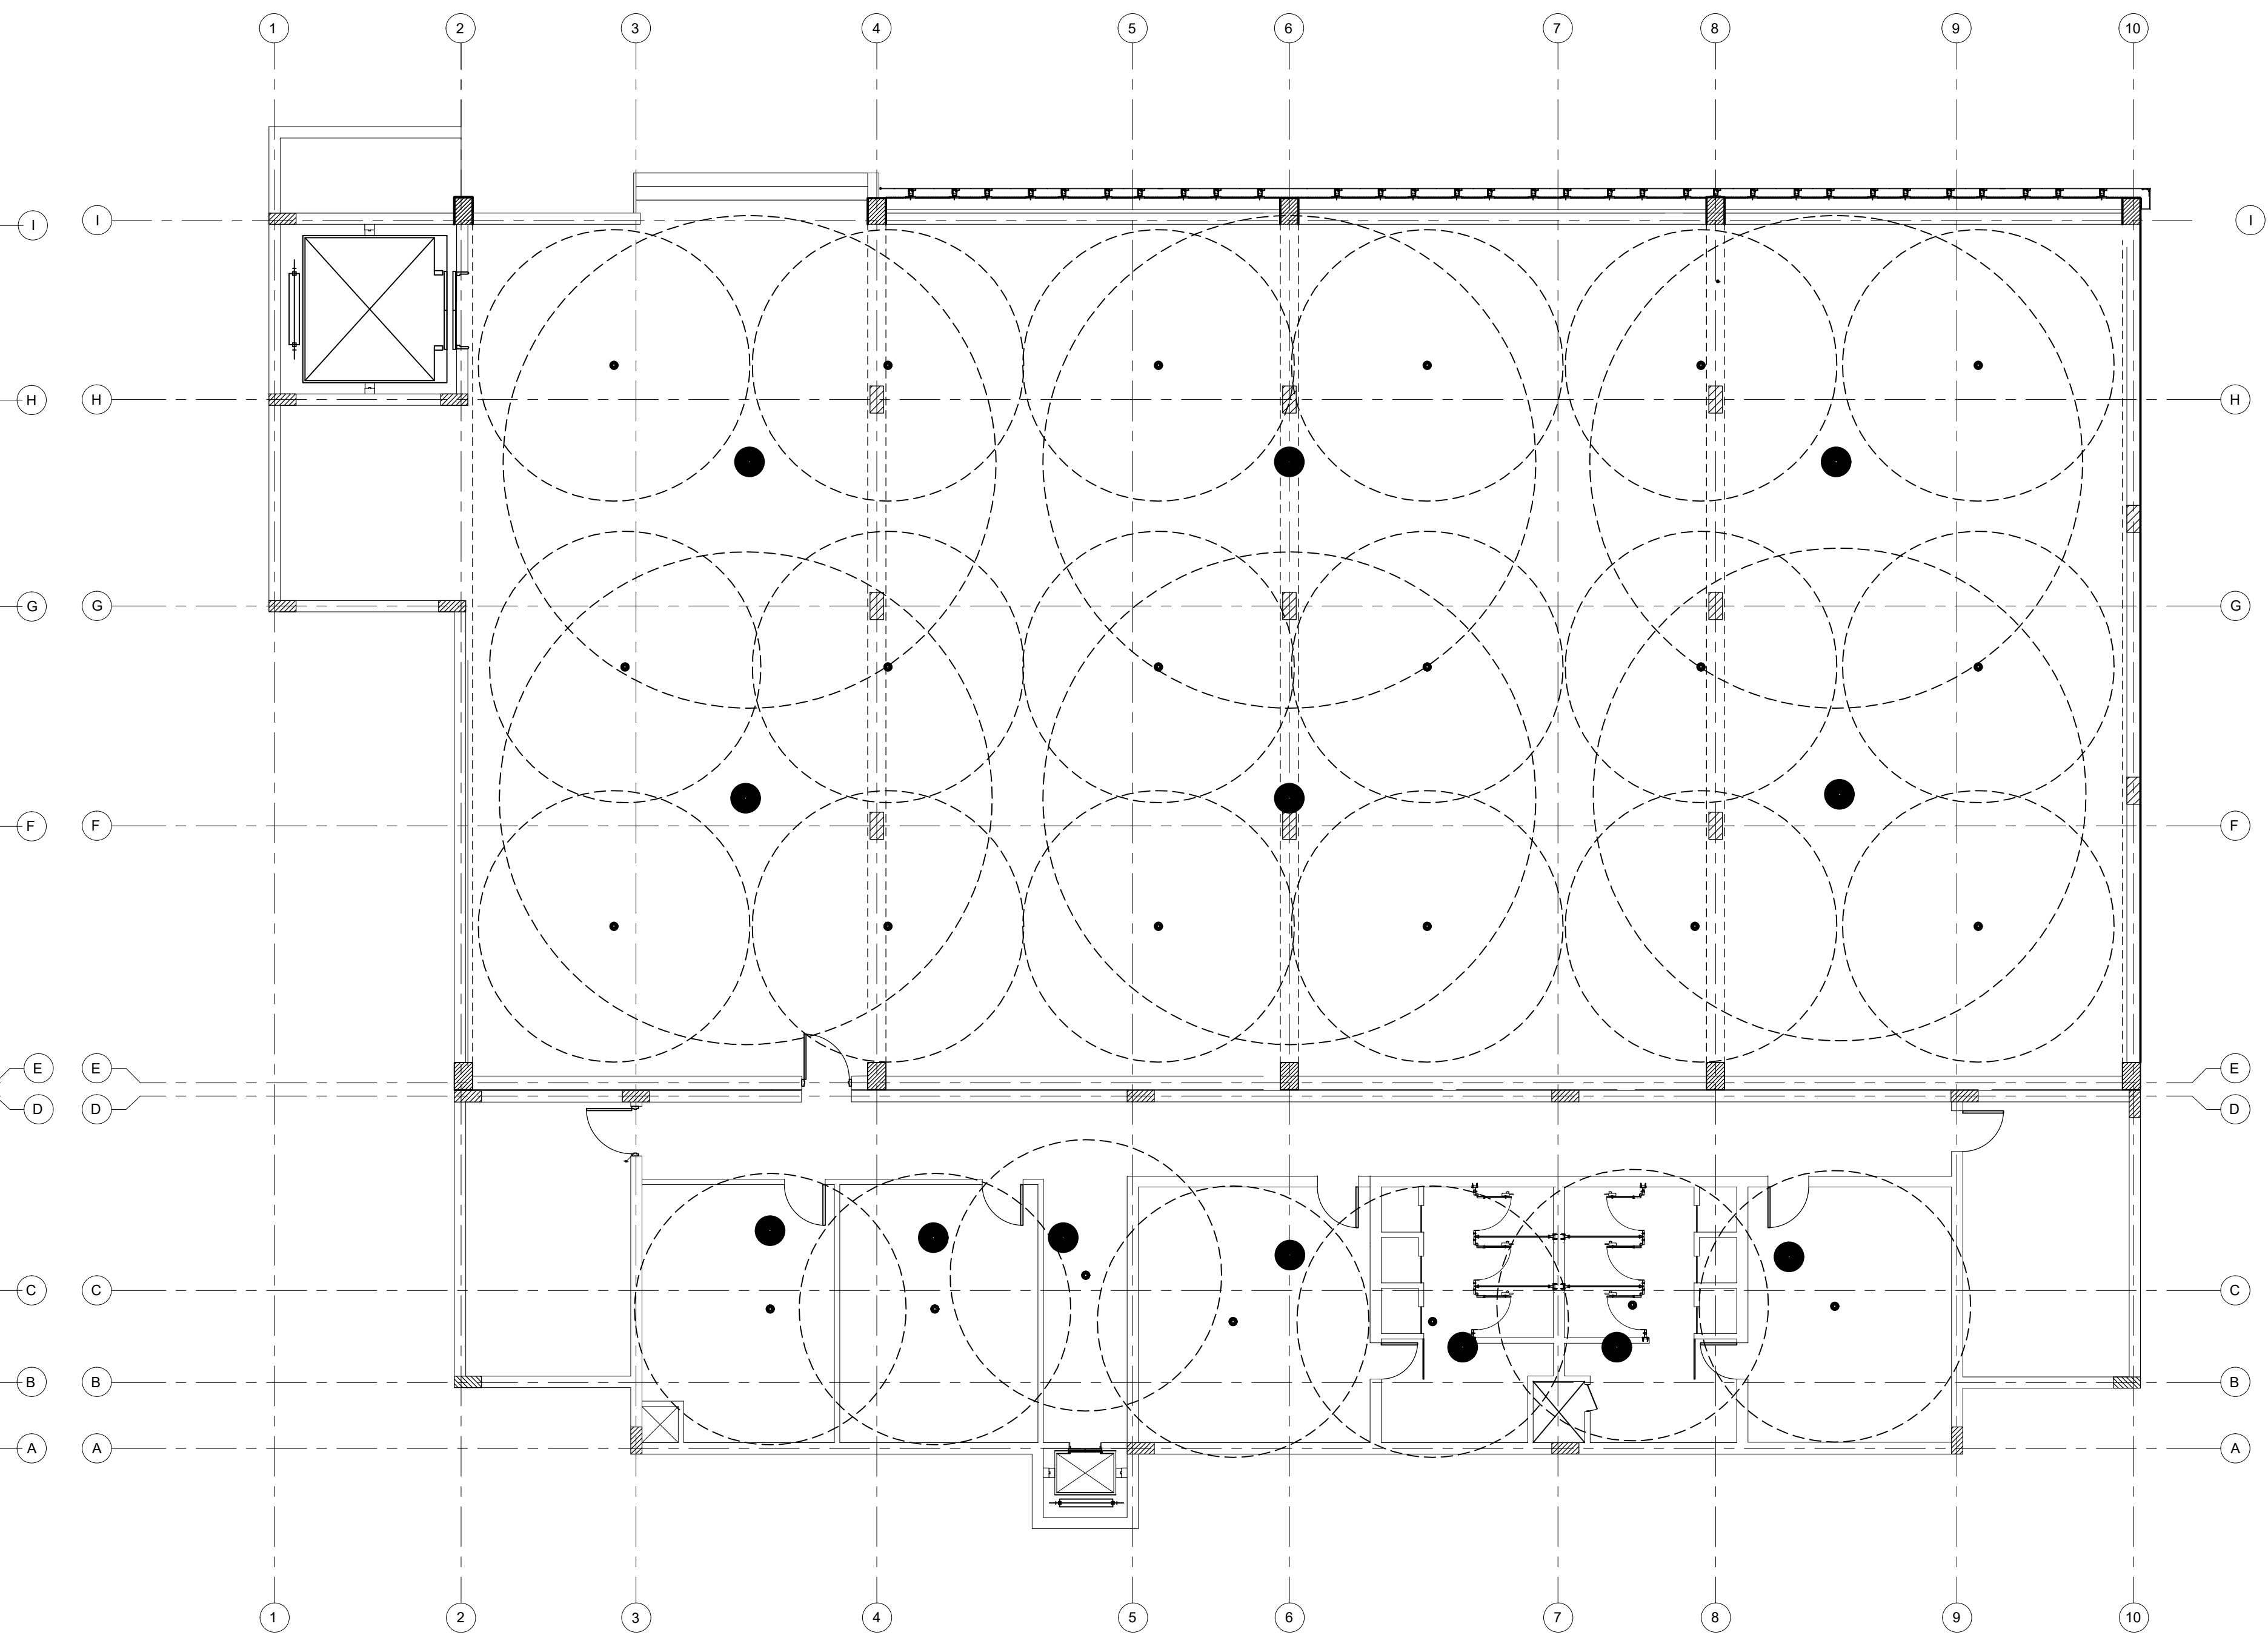

fire system for basement floor scale 1:100

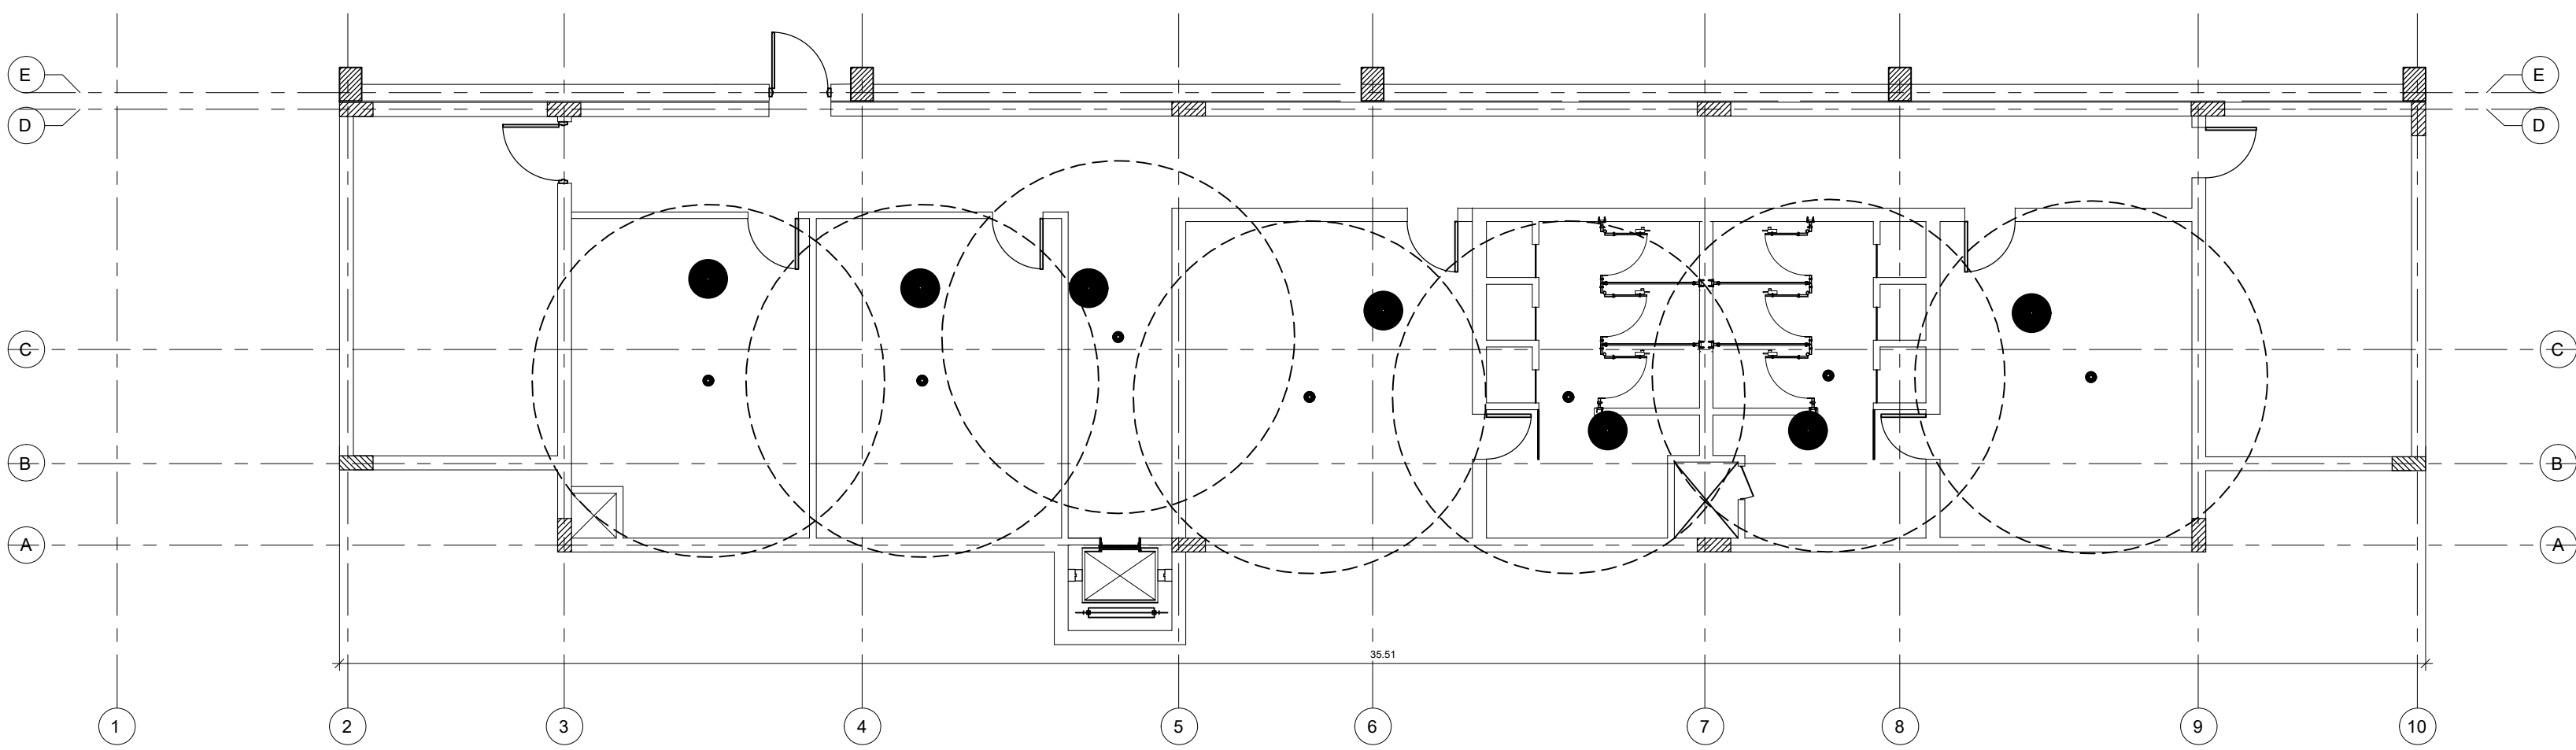

fire system for first floor scale 1:100

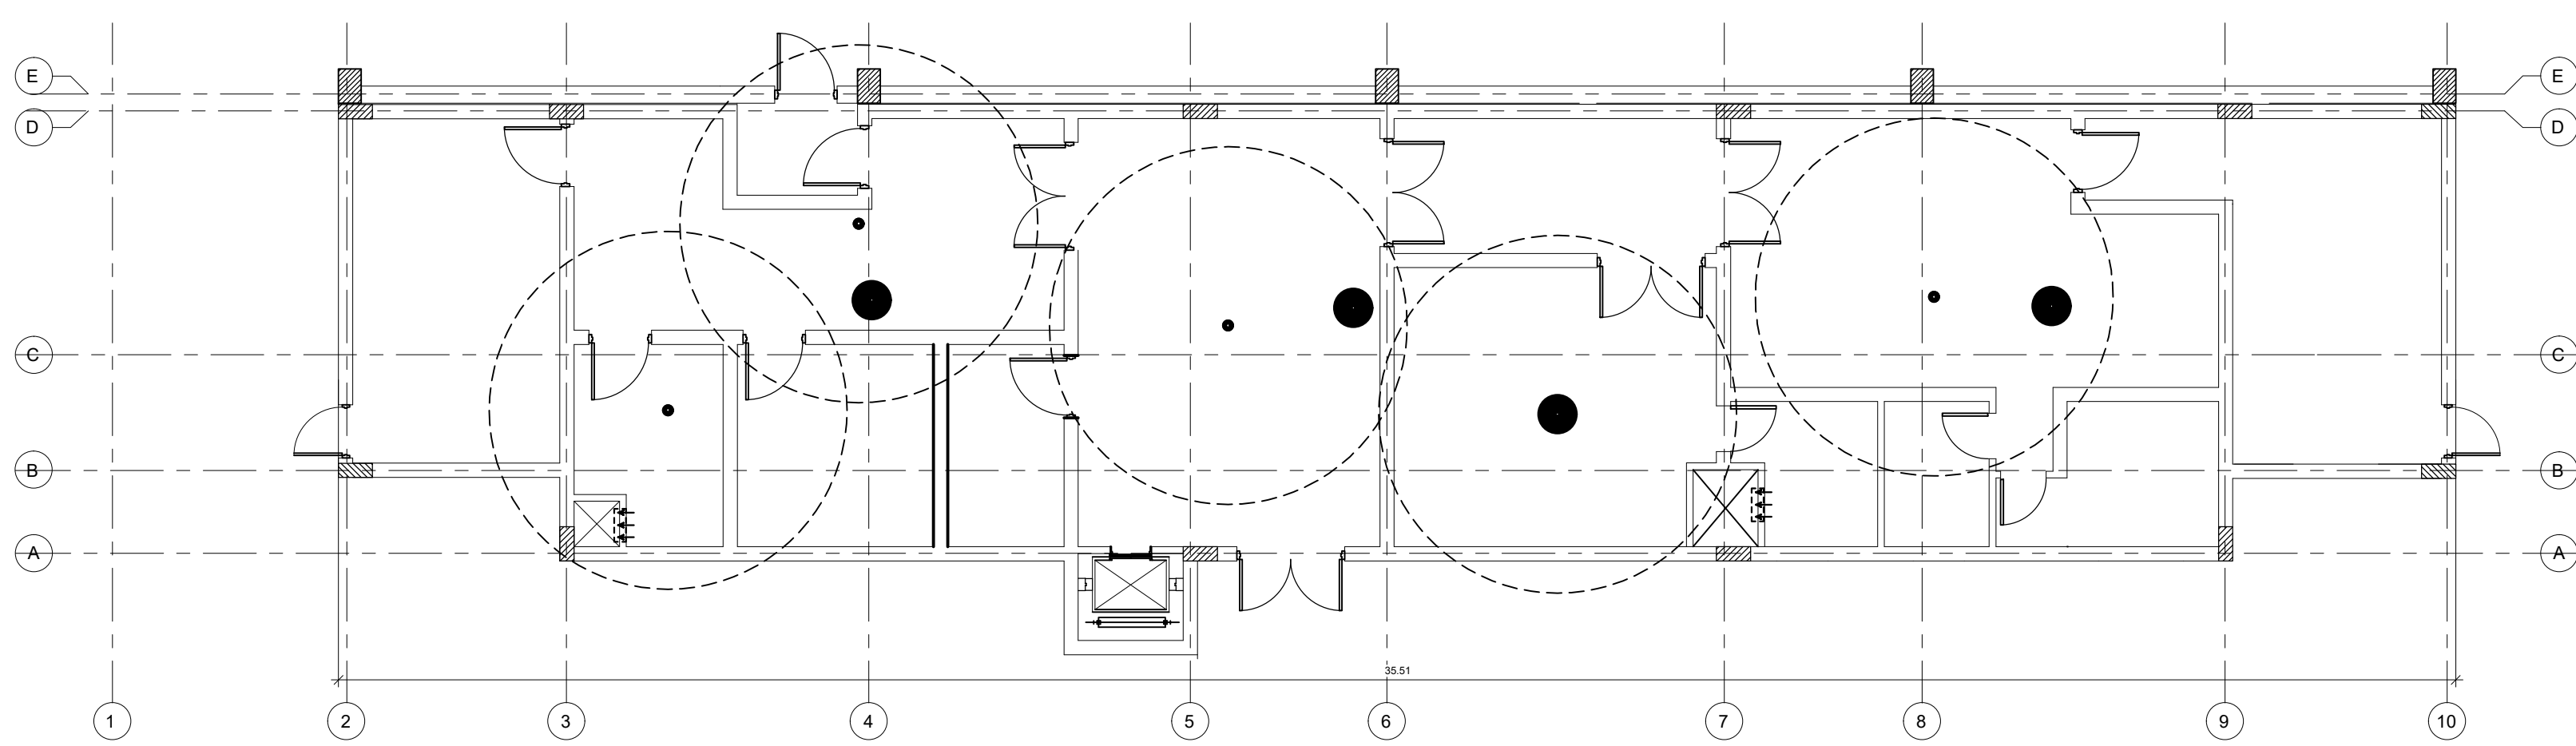

fire system for ground floor scale 1:100

Branch :

Fire system

DRAWING TITLE :

Fire system - multi.floor

DRAWING NO.	SCALE	Date
14	1/100	22/12/2019

DRAWING BY : Sara Wassim Mohamed
151066