

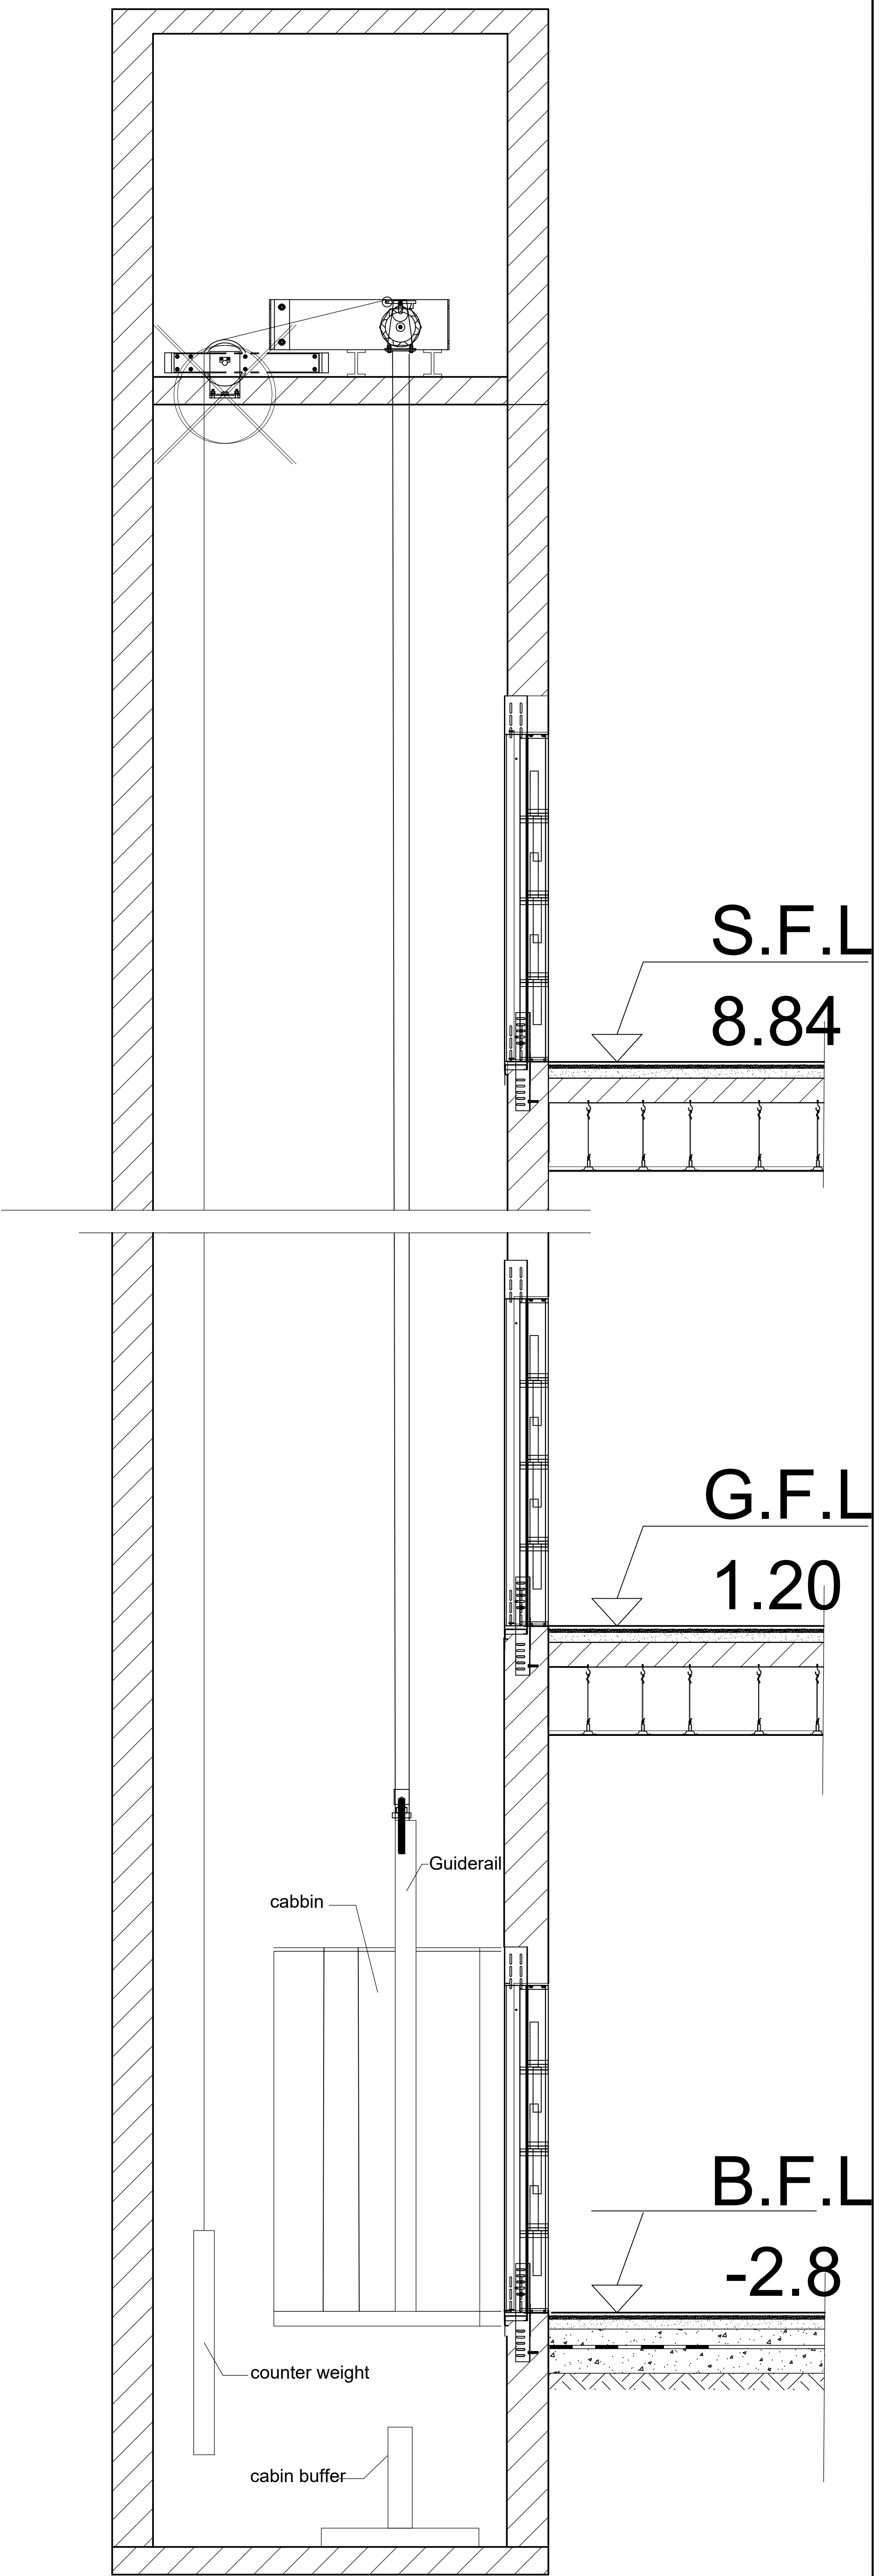


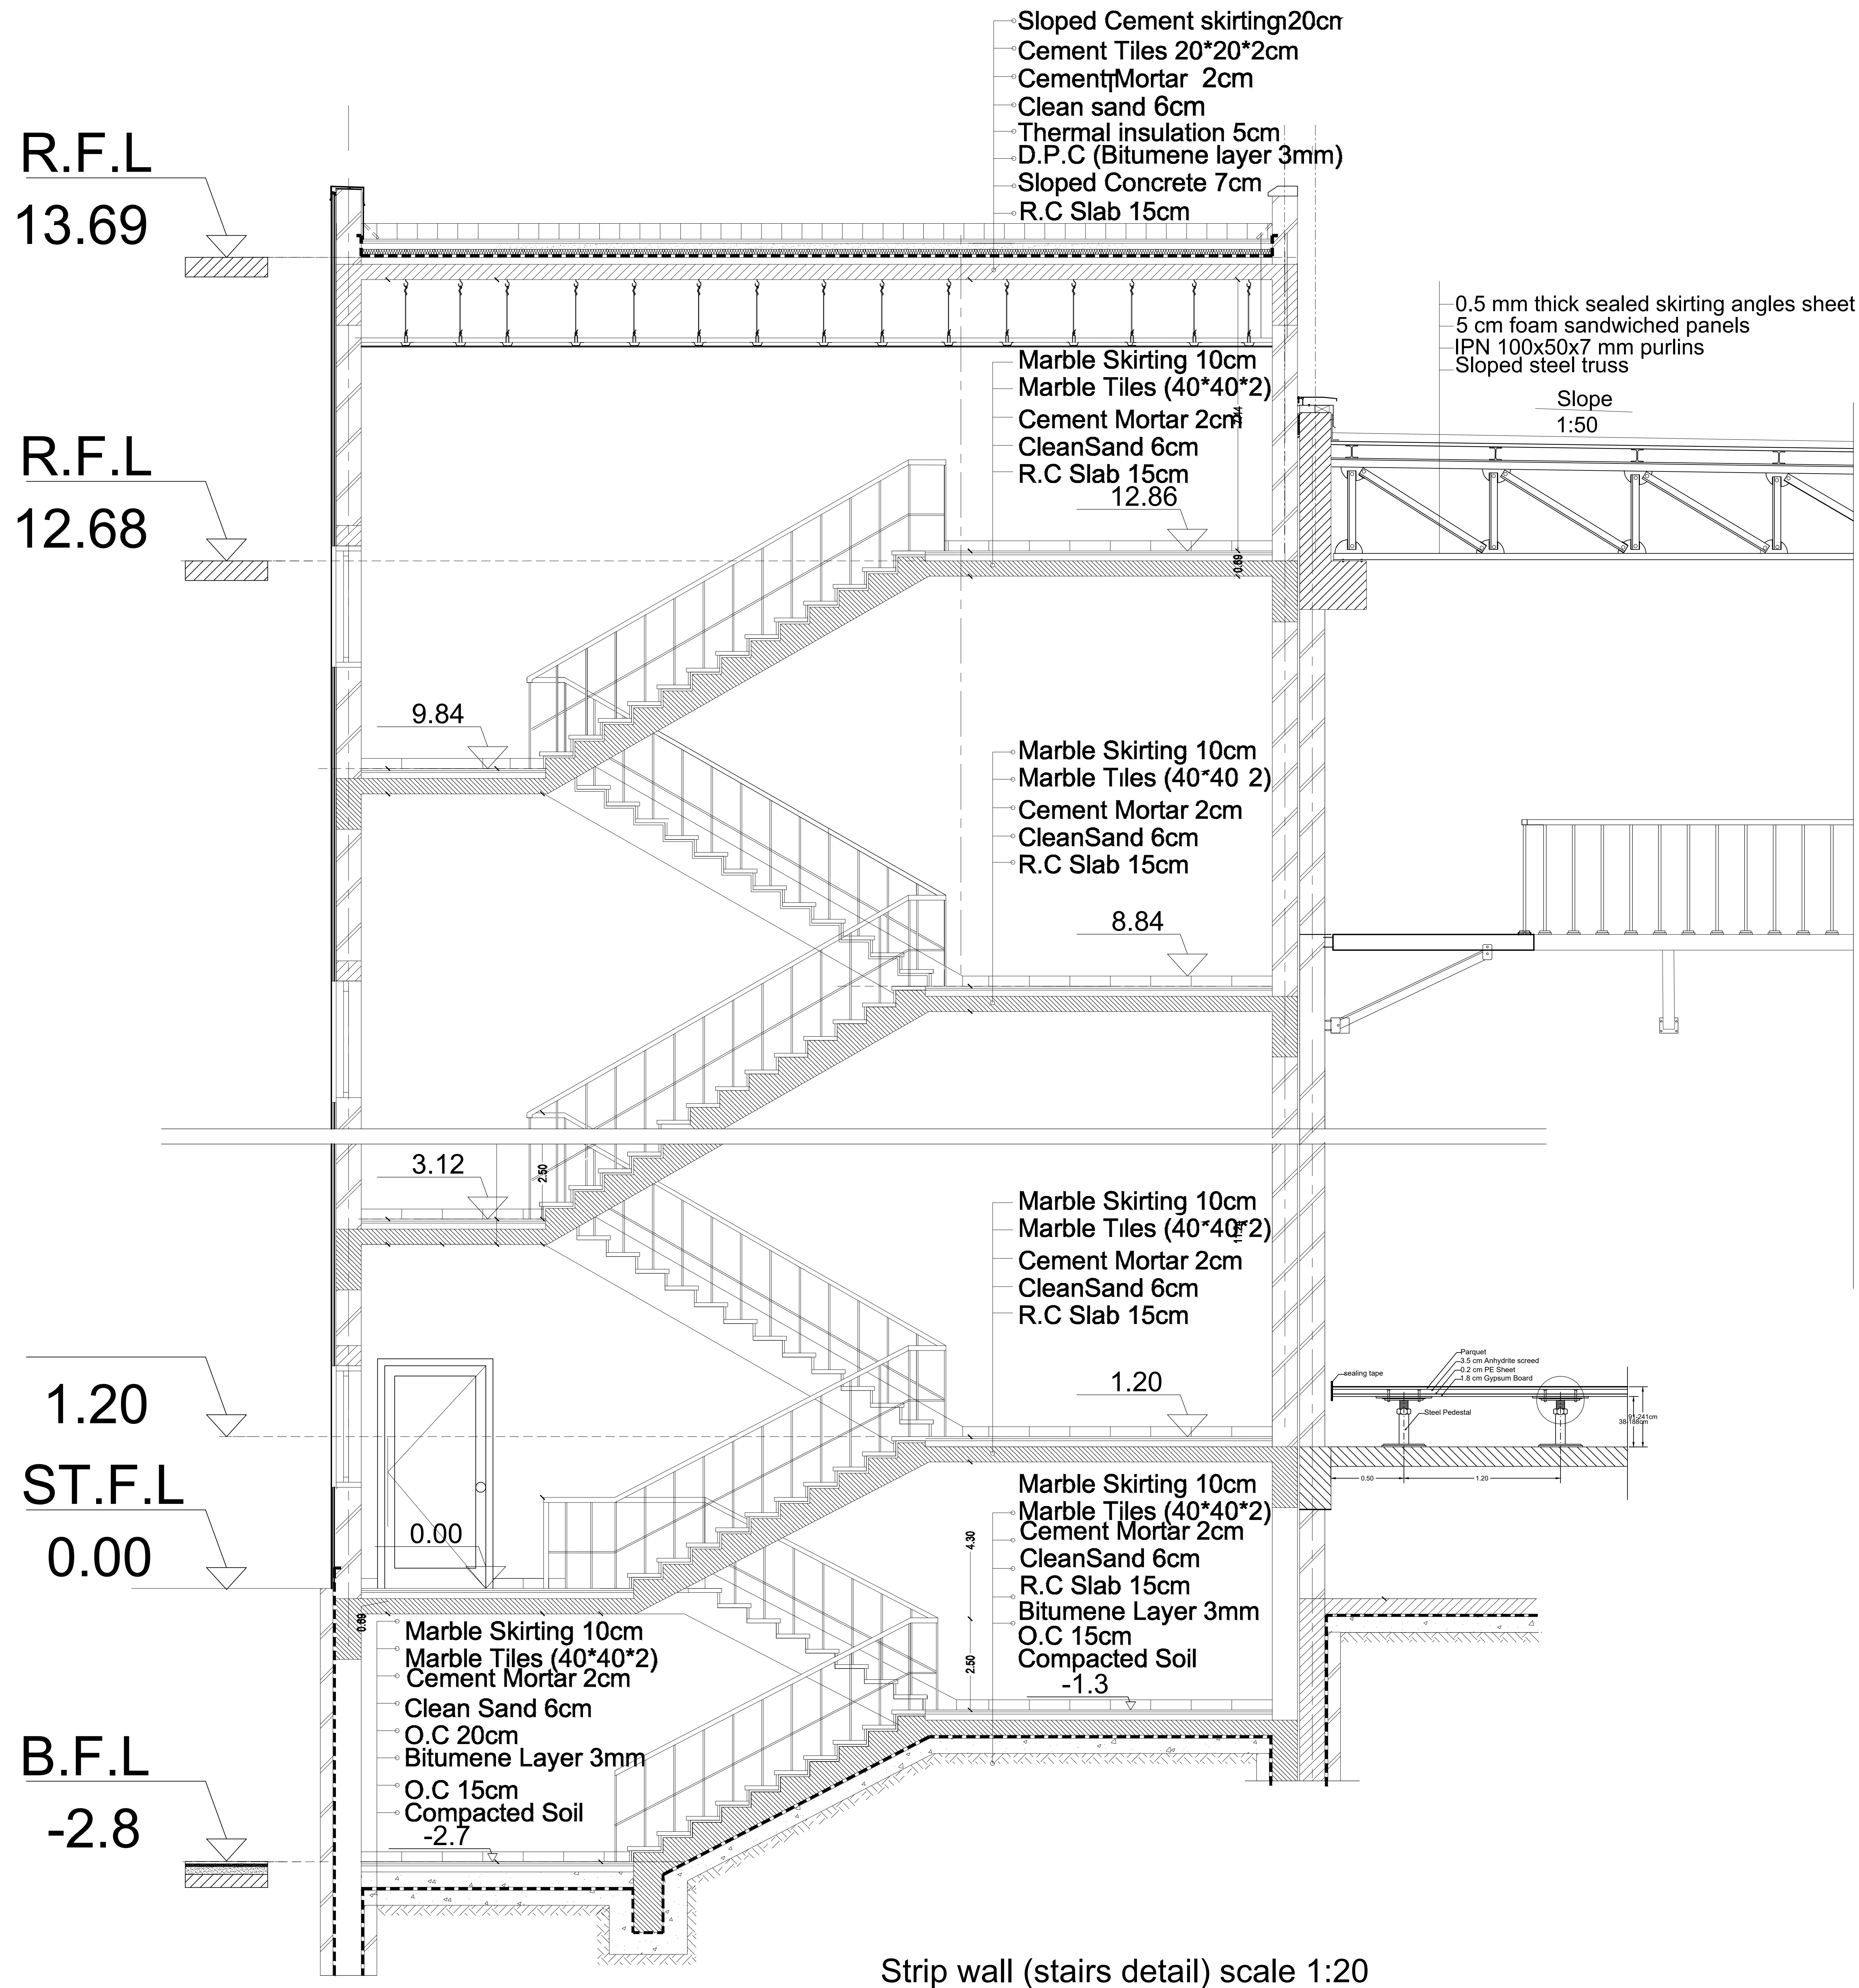

EGYPTIAN RUSSIAN UNIVERSITY

KEY PLAN

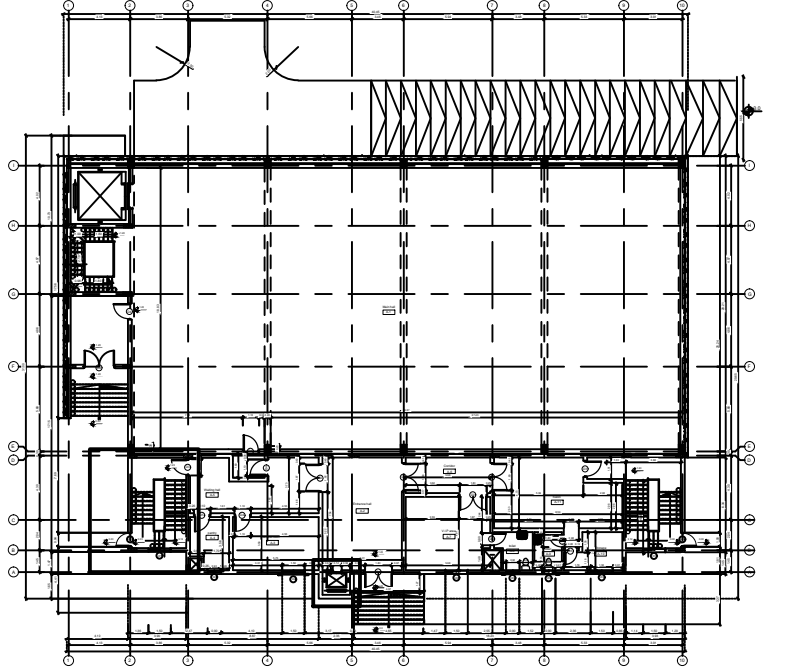

Branch :
Architectural

DRAWING TITLE :
Details

DRAWING NO.	SCALE	Date
17	1/20	22/12/2019

DRAWING BY : Sara Wassim Mohamed
151066