



EGYPTIAN RUSSIAN UNIVERSITY


NOTES :
cladding details

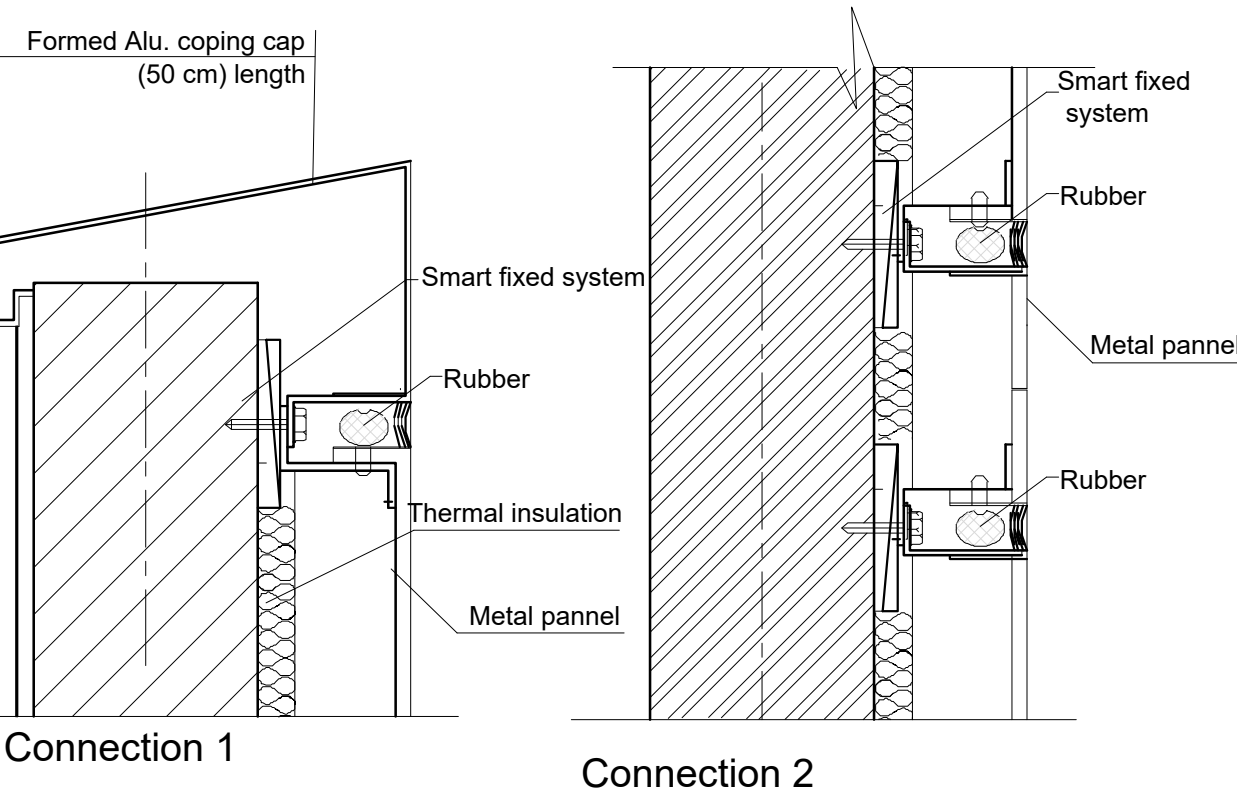


Raised floor details

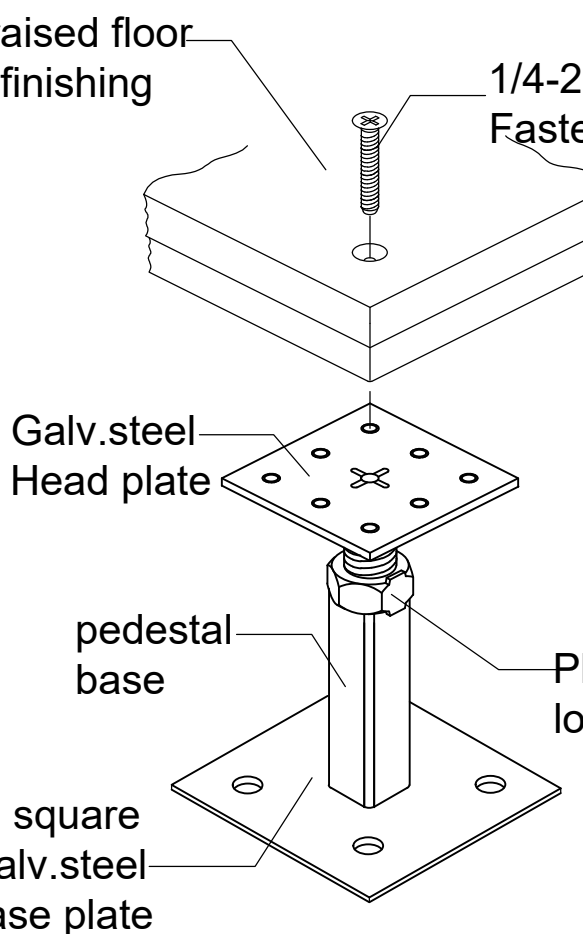

Settlement joint at roof and steel connection

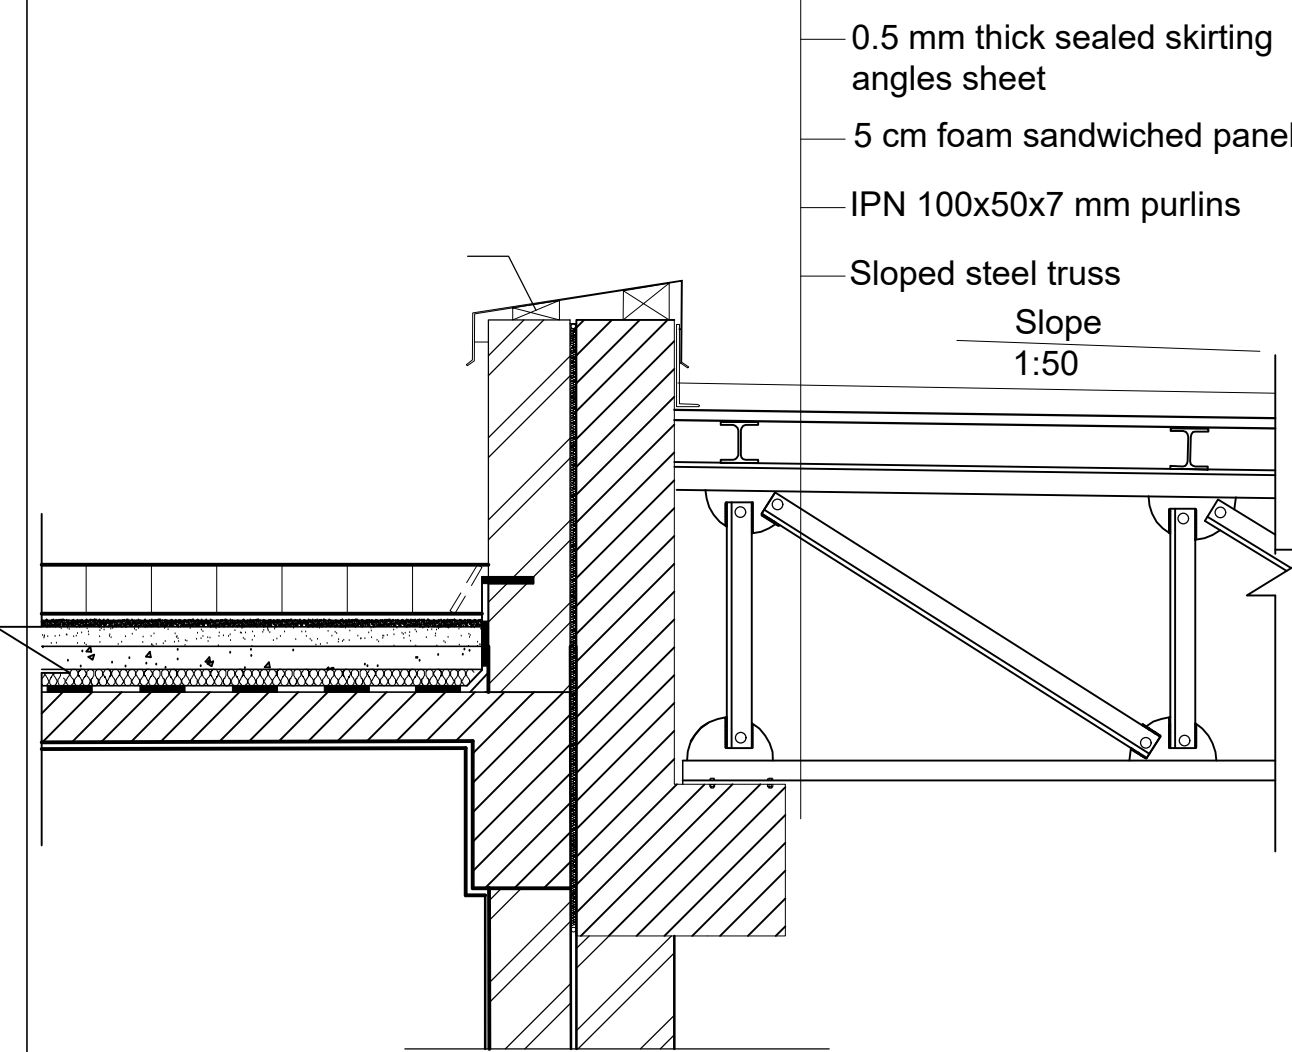

Settlement joint at wall at typical floor-scale

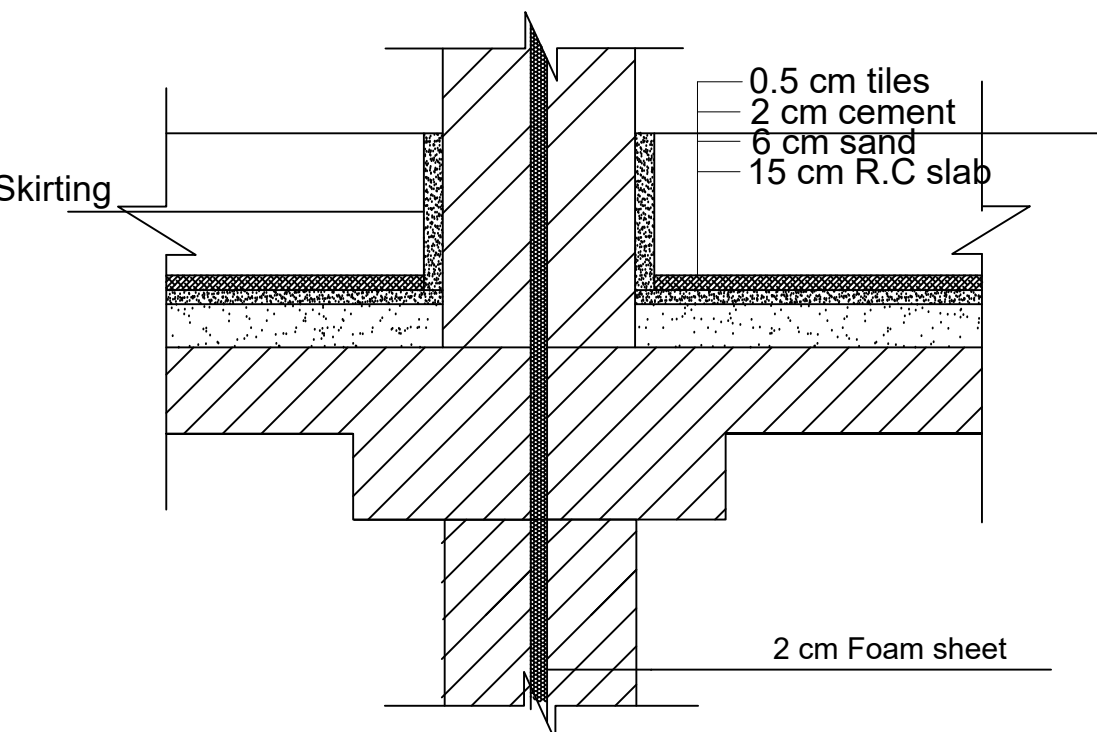

Branch :

Architectural

DRAWING TITLE :

Sections

DRAWING NO.

05


SCALE

1/50


Date

22/12/2019

DRAWING BY : Sara Wassim Mohamed
151066

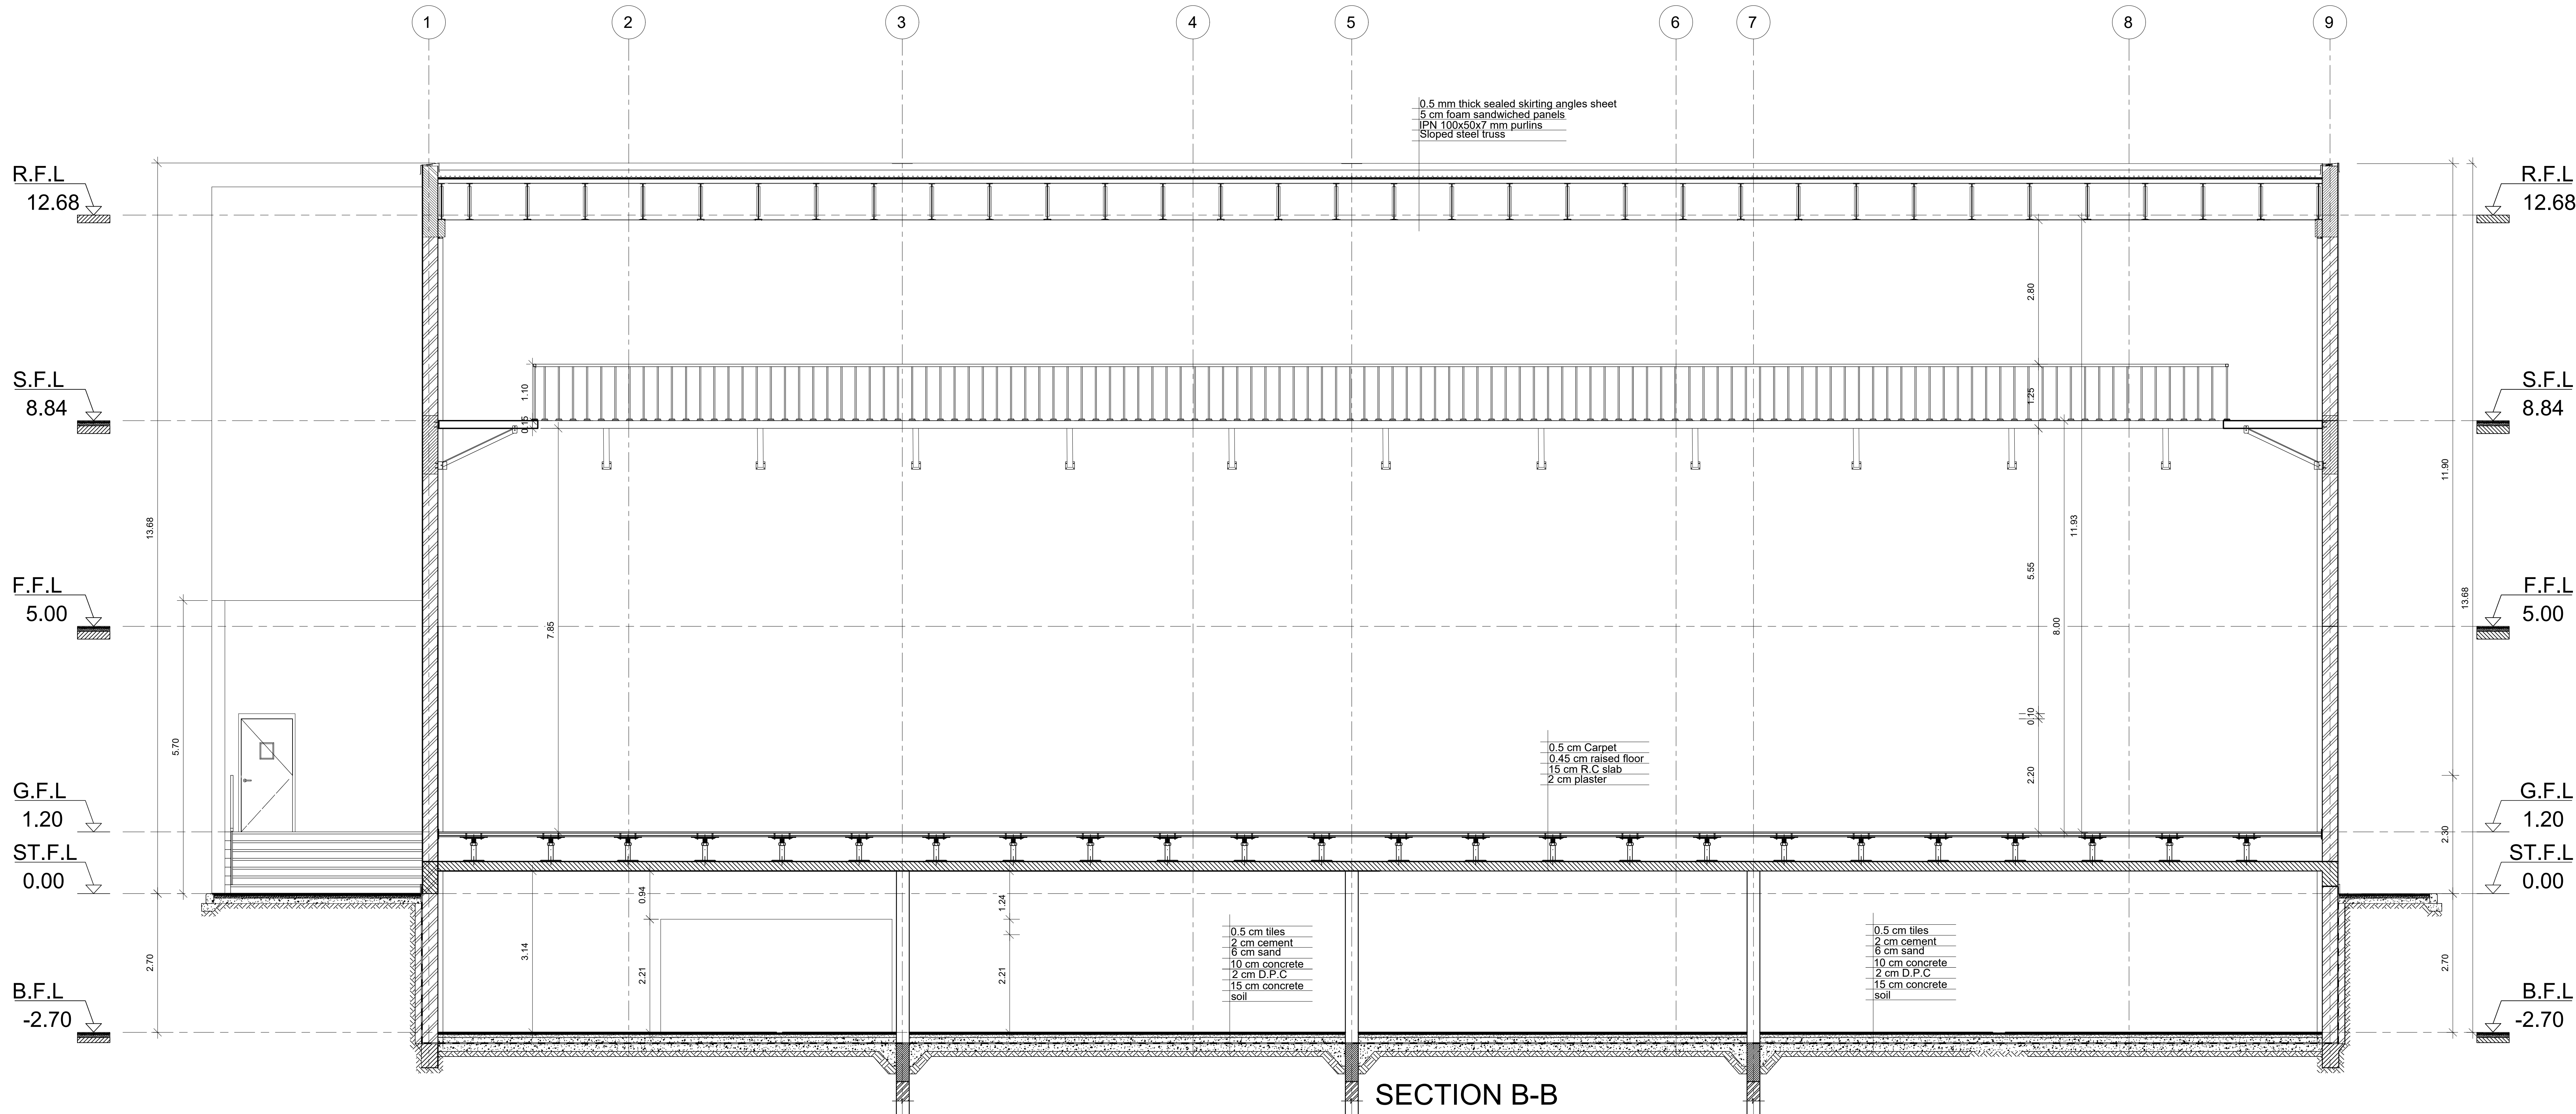

SECTION B-B

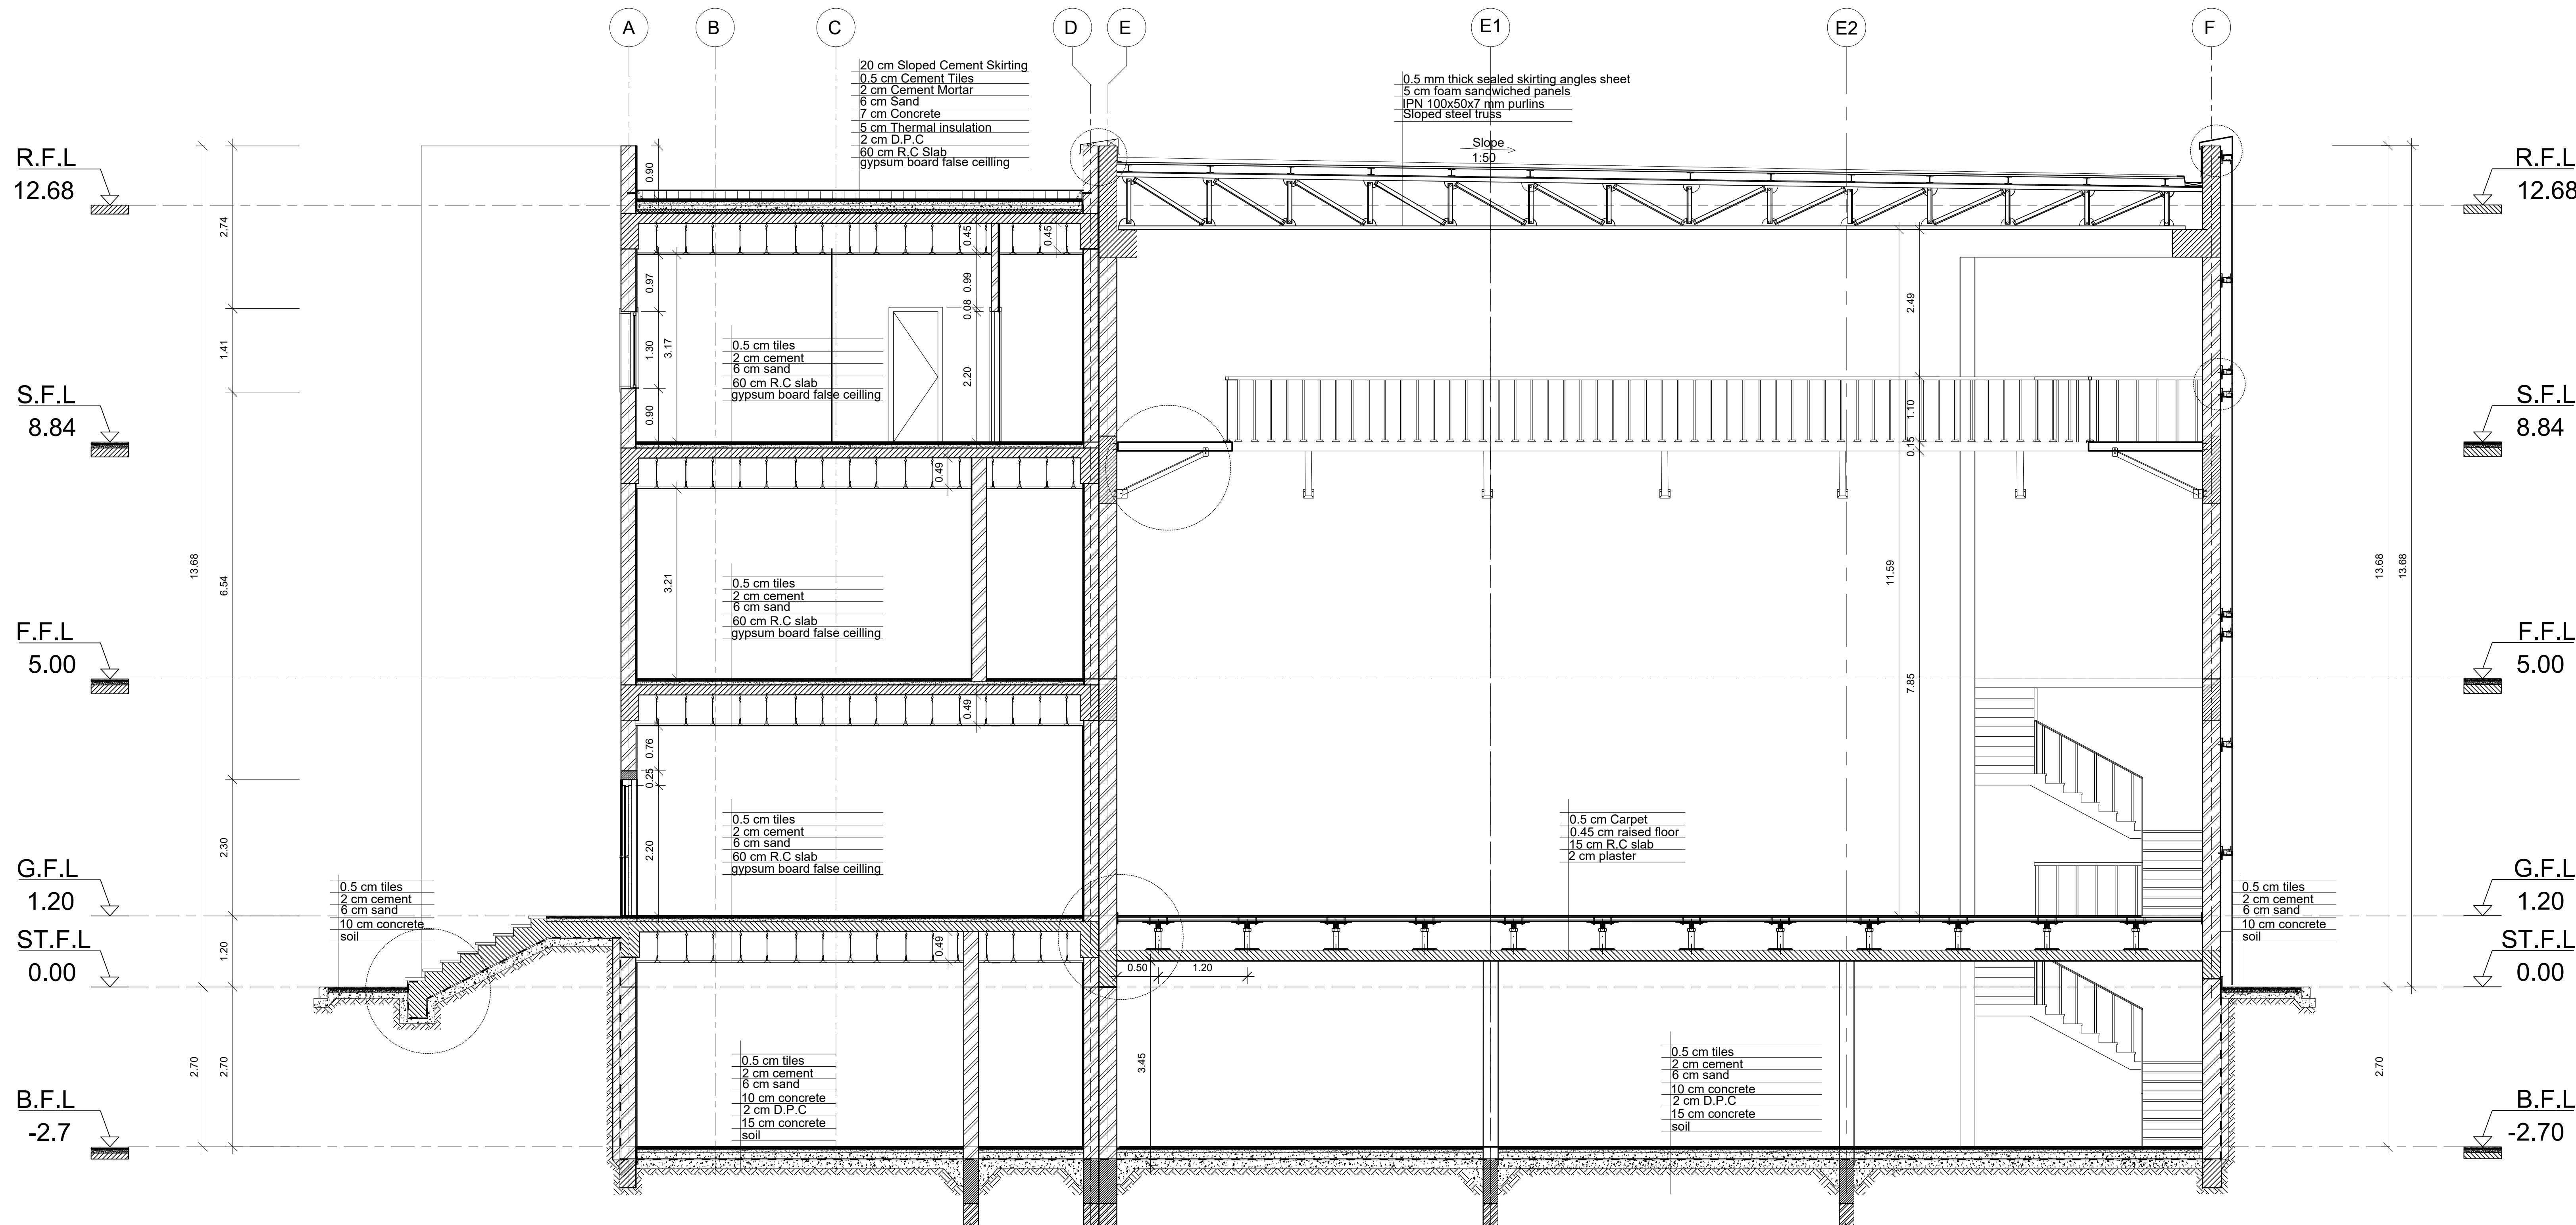

SECTION A-A