



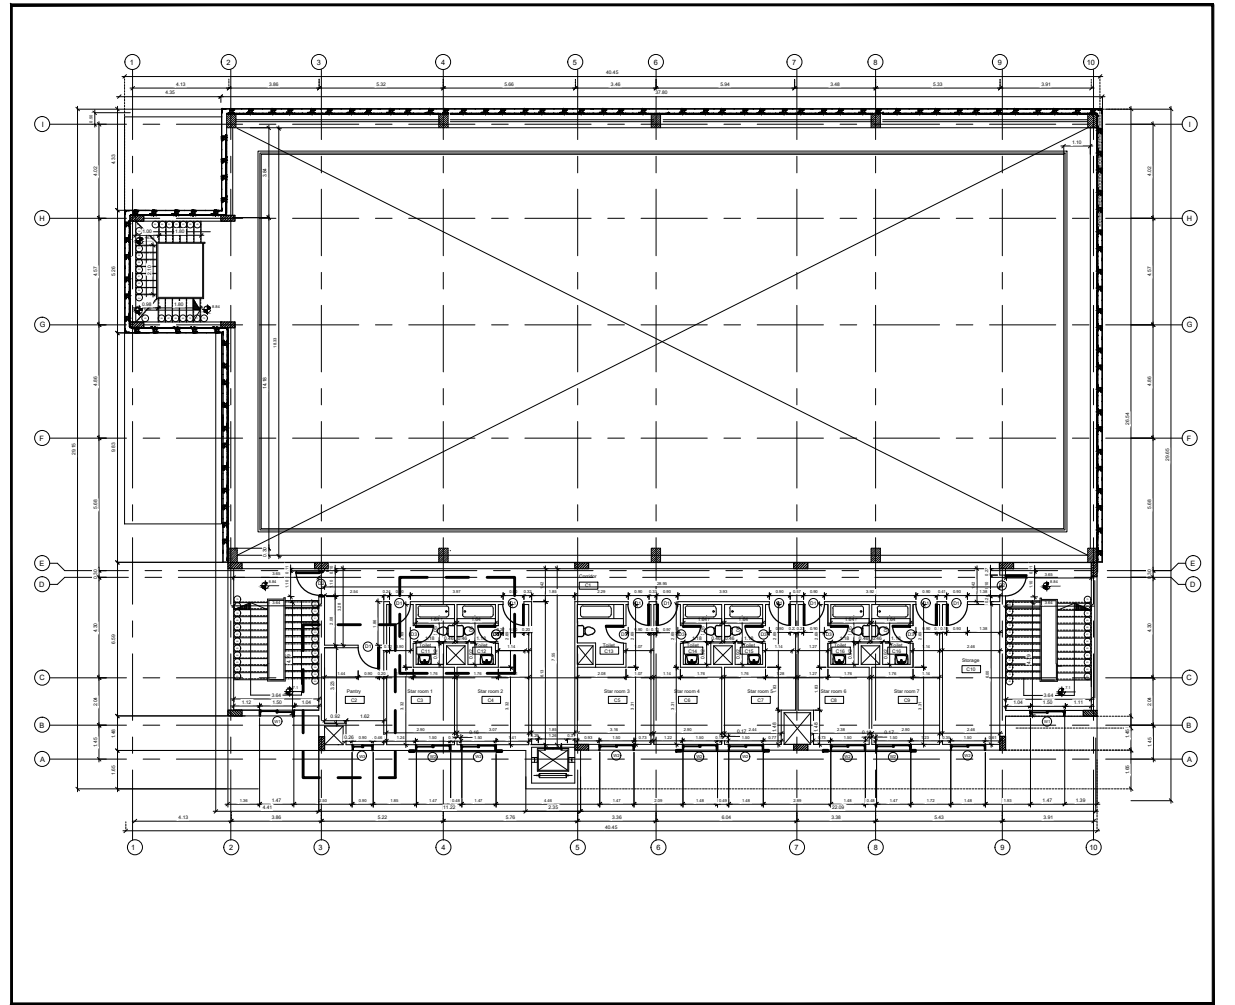

Tables :

	WC	water closet
	UR	Urinal
	LAV	Lavotary
	B	Bath
	SHWR	Shower stall type
	S	Sink unit
	W.H	Water heater
		water shut off
	F.S	Floor sink
	S.S	sewerage stack
	V.S	ventilation stack
	W.S	waste stack

KEY PLAN



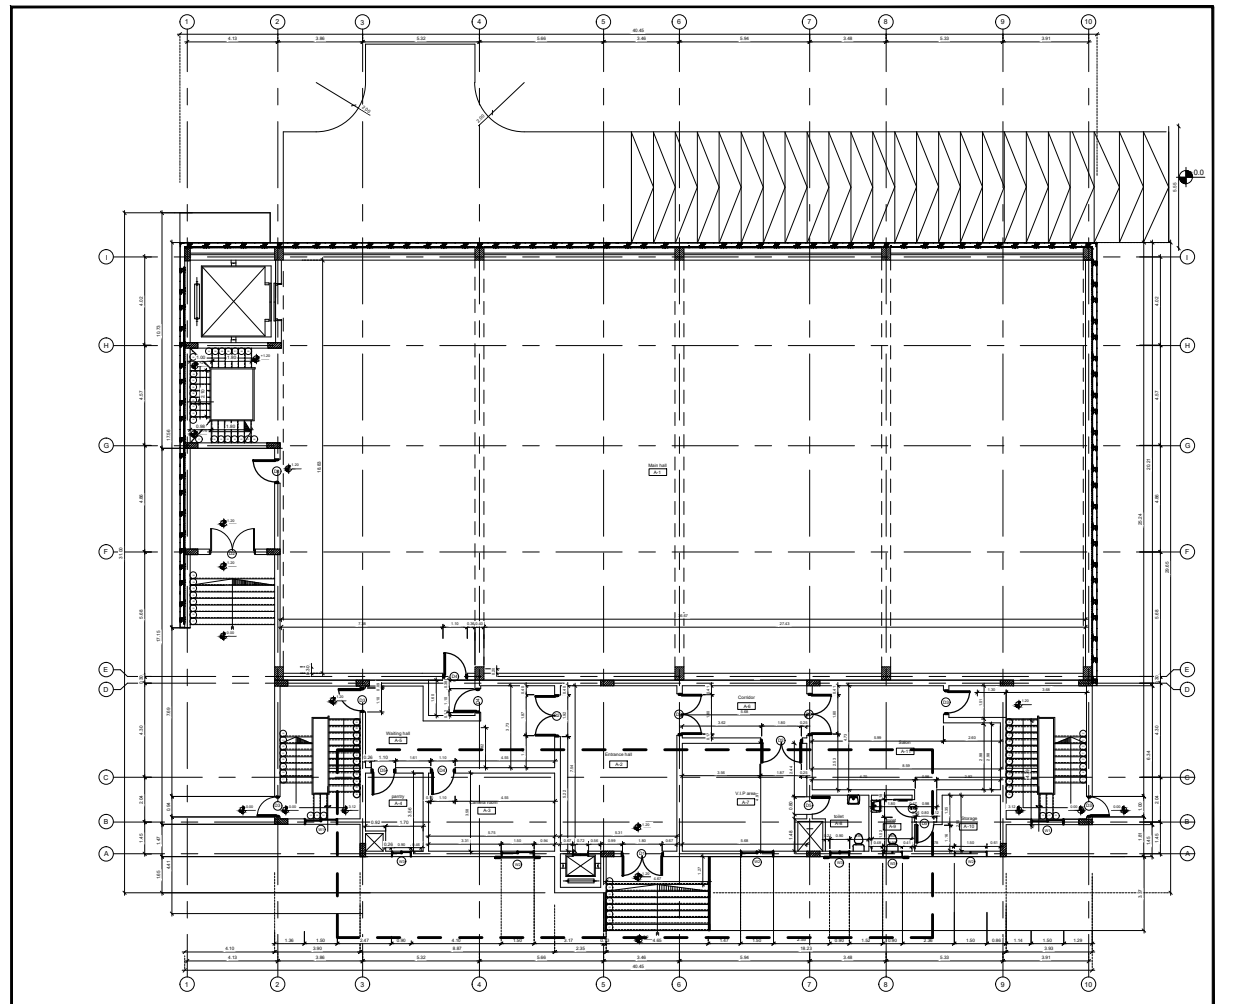


Branch : Plumbing

DRAWING TITLE : water sewerage

DRAWING NO.	SCALE	Date
09	varies	22/12/2019

DRAWING BY : Sara Wassim Mohamed  
151066

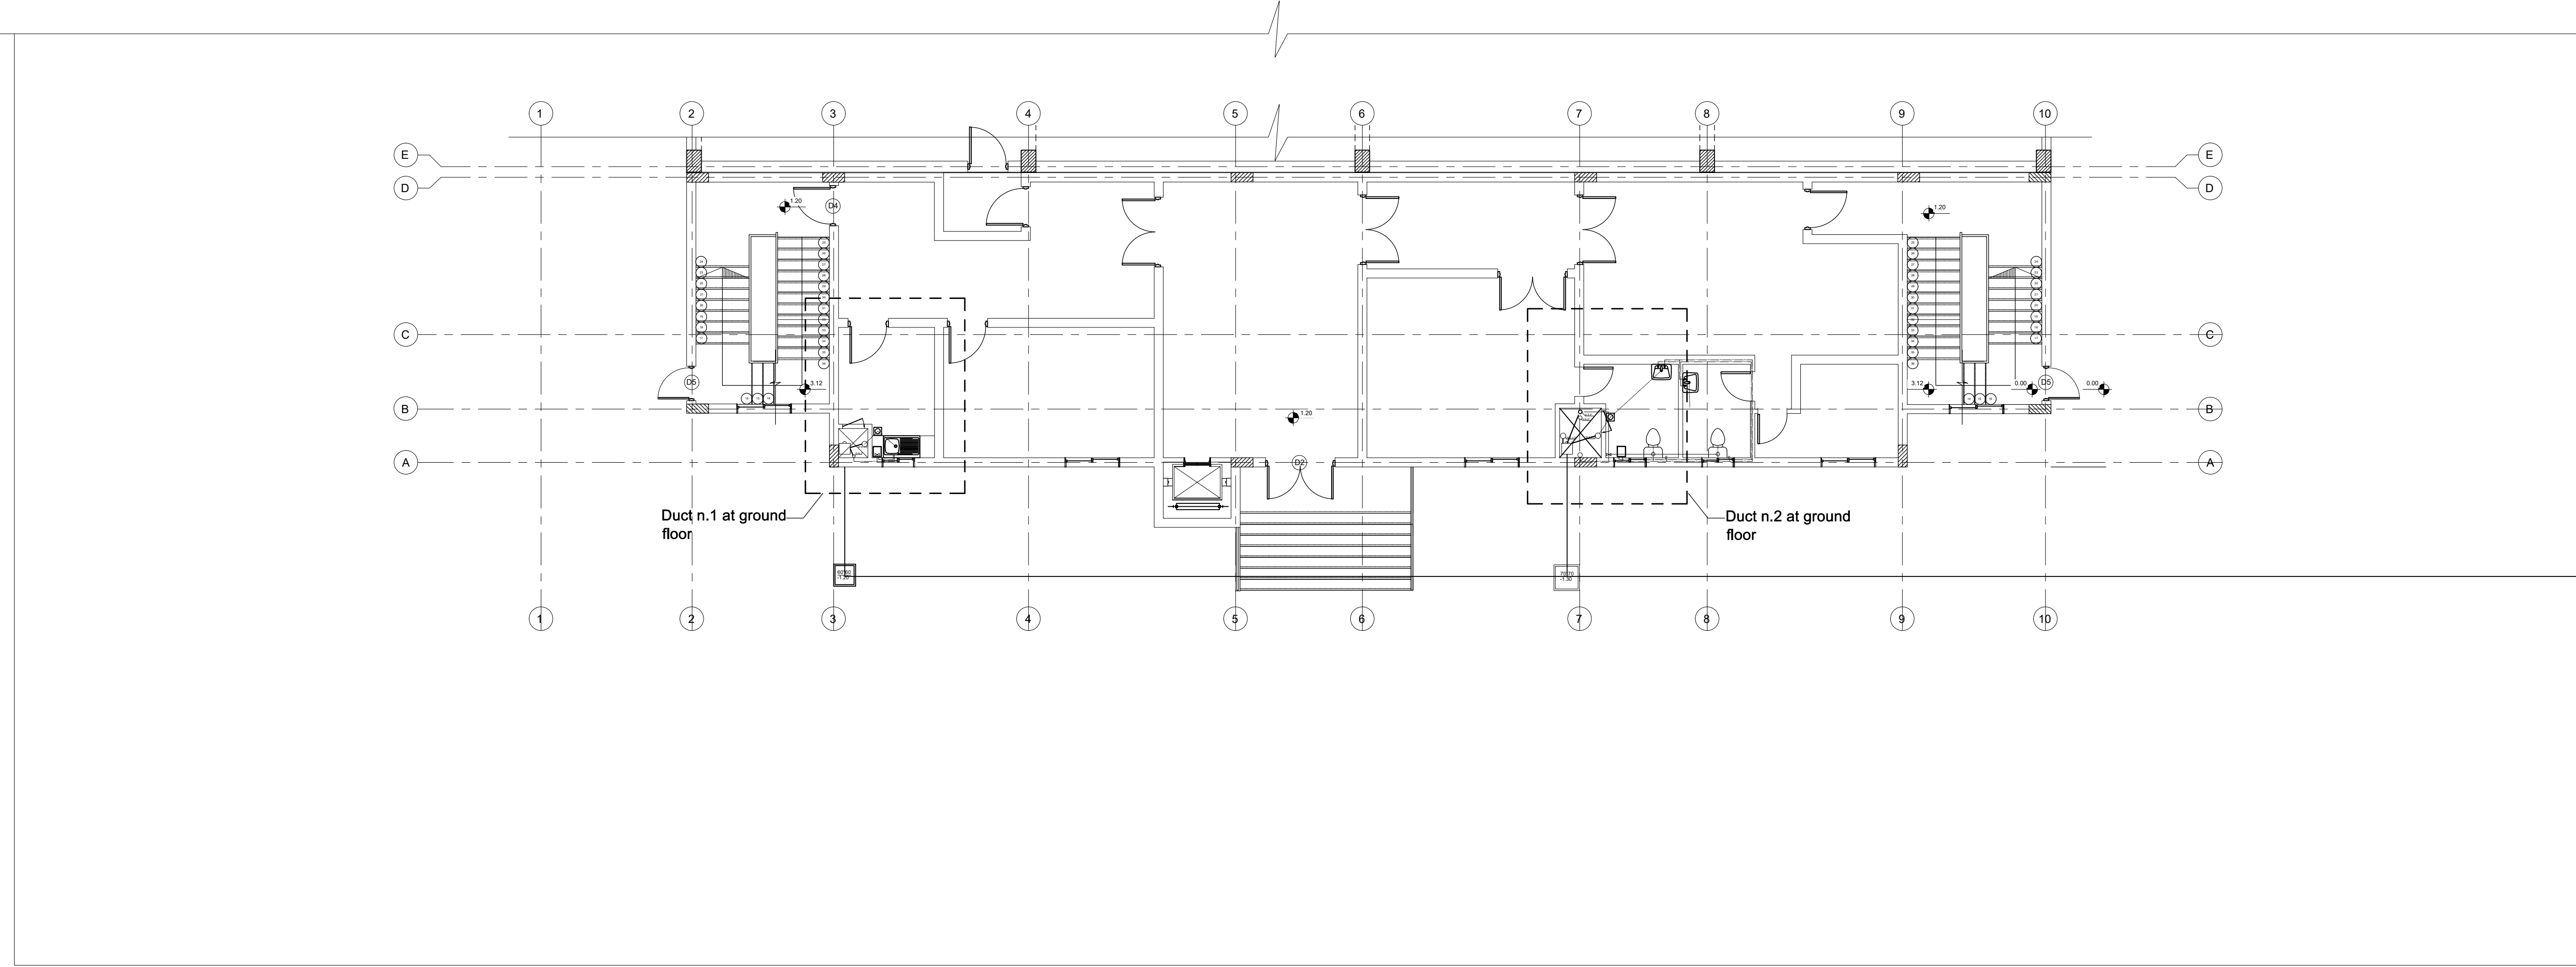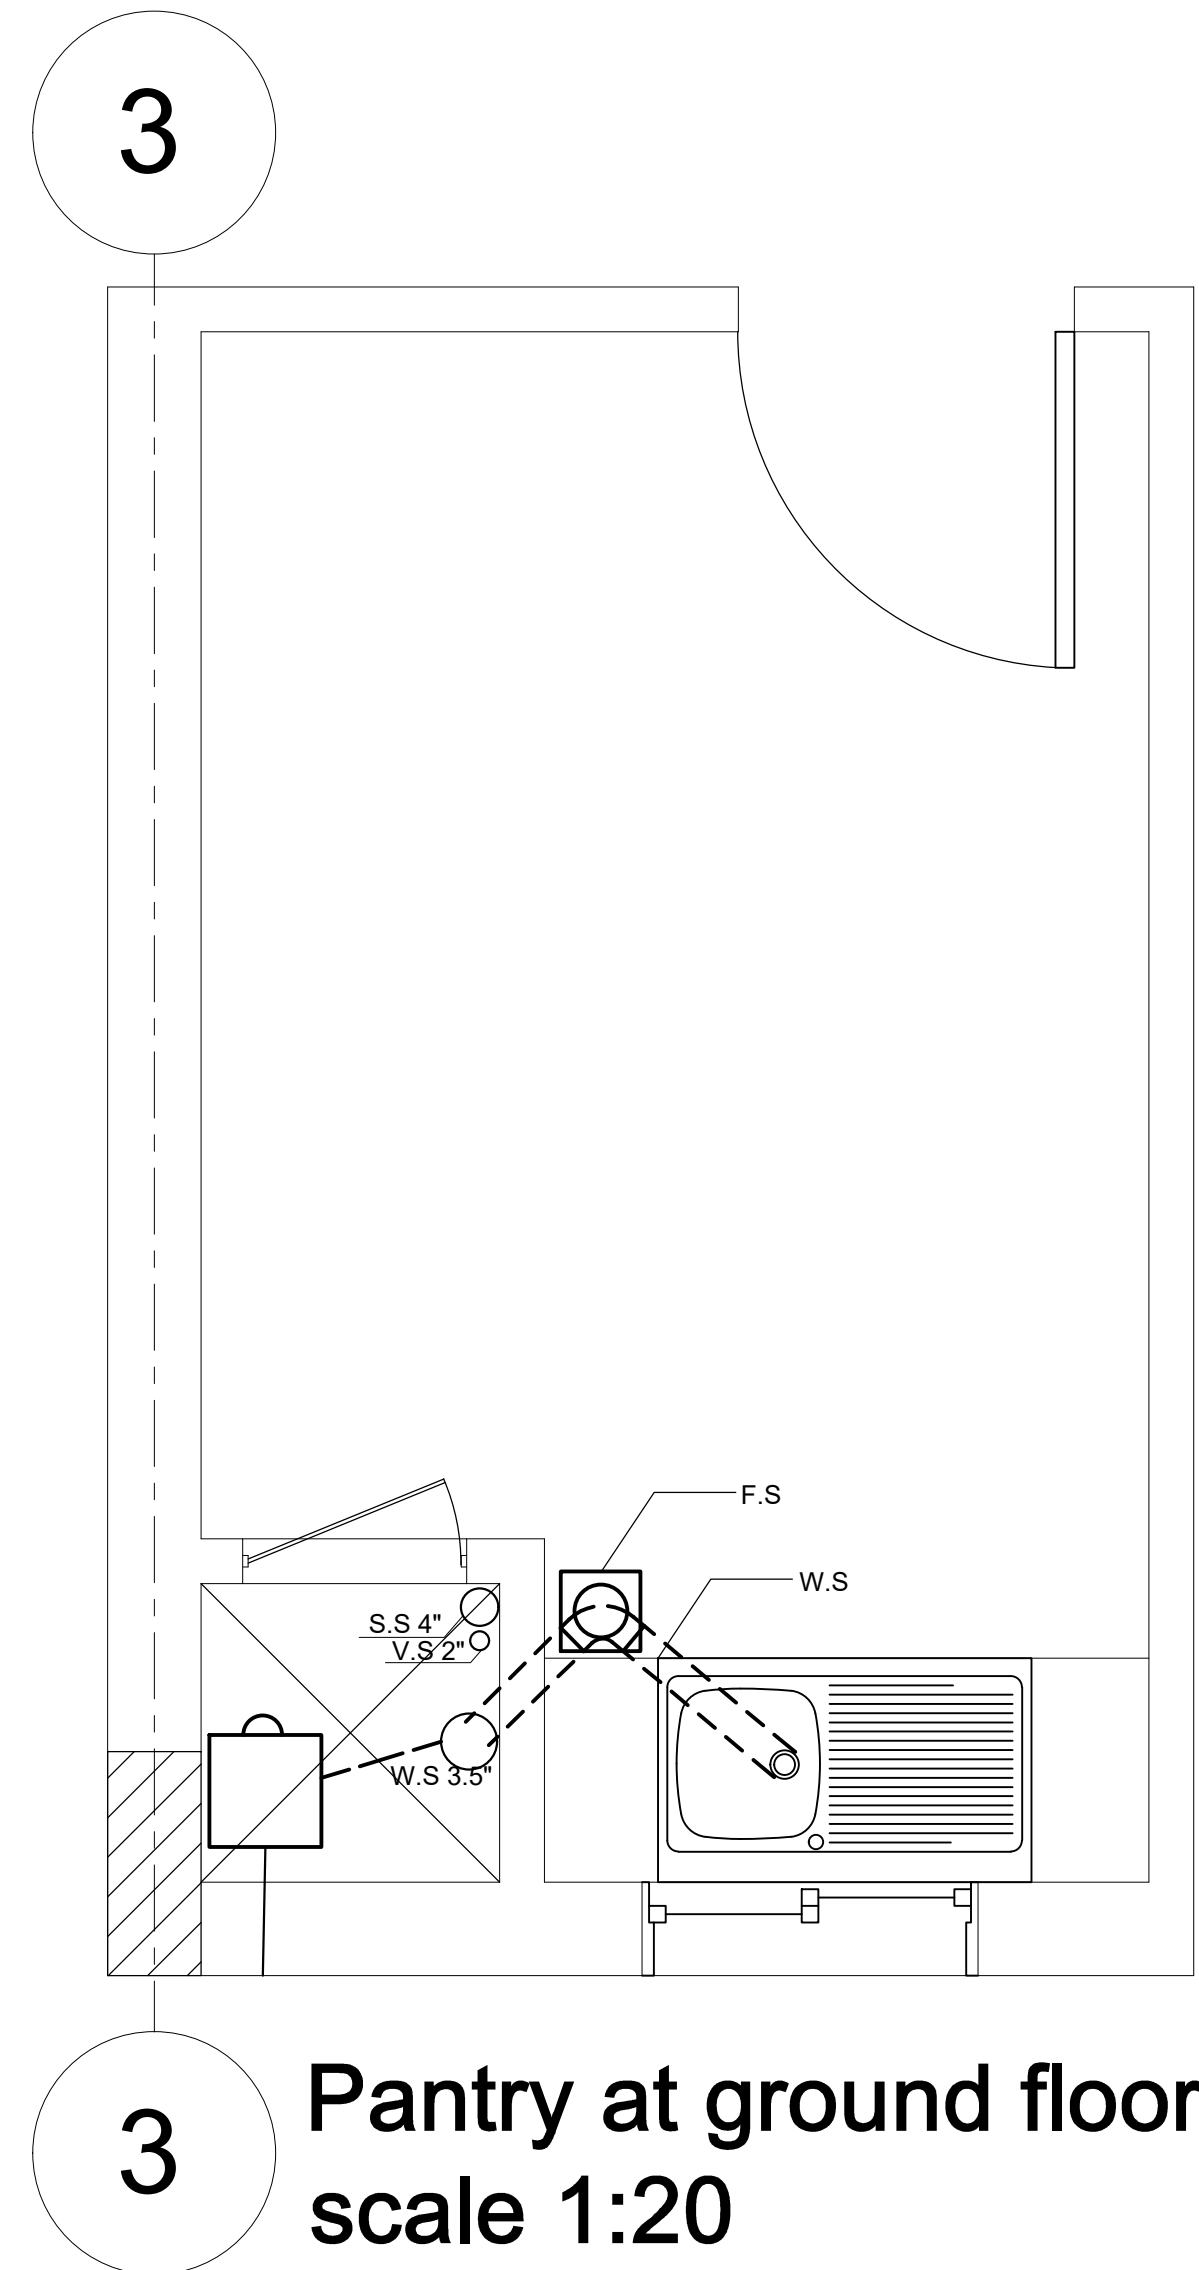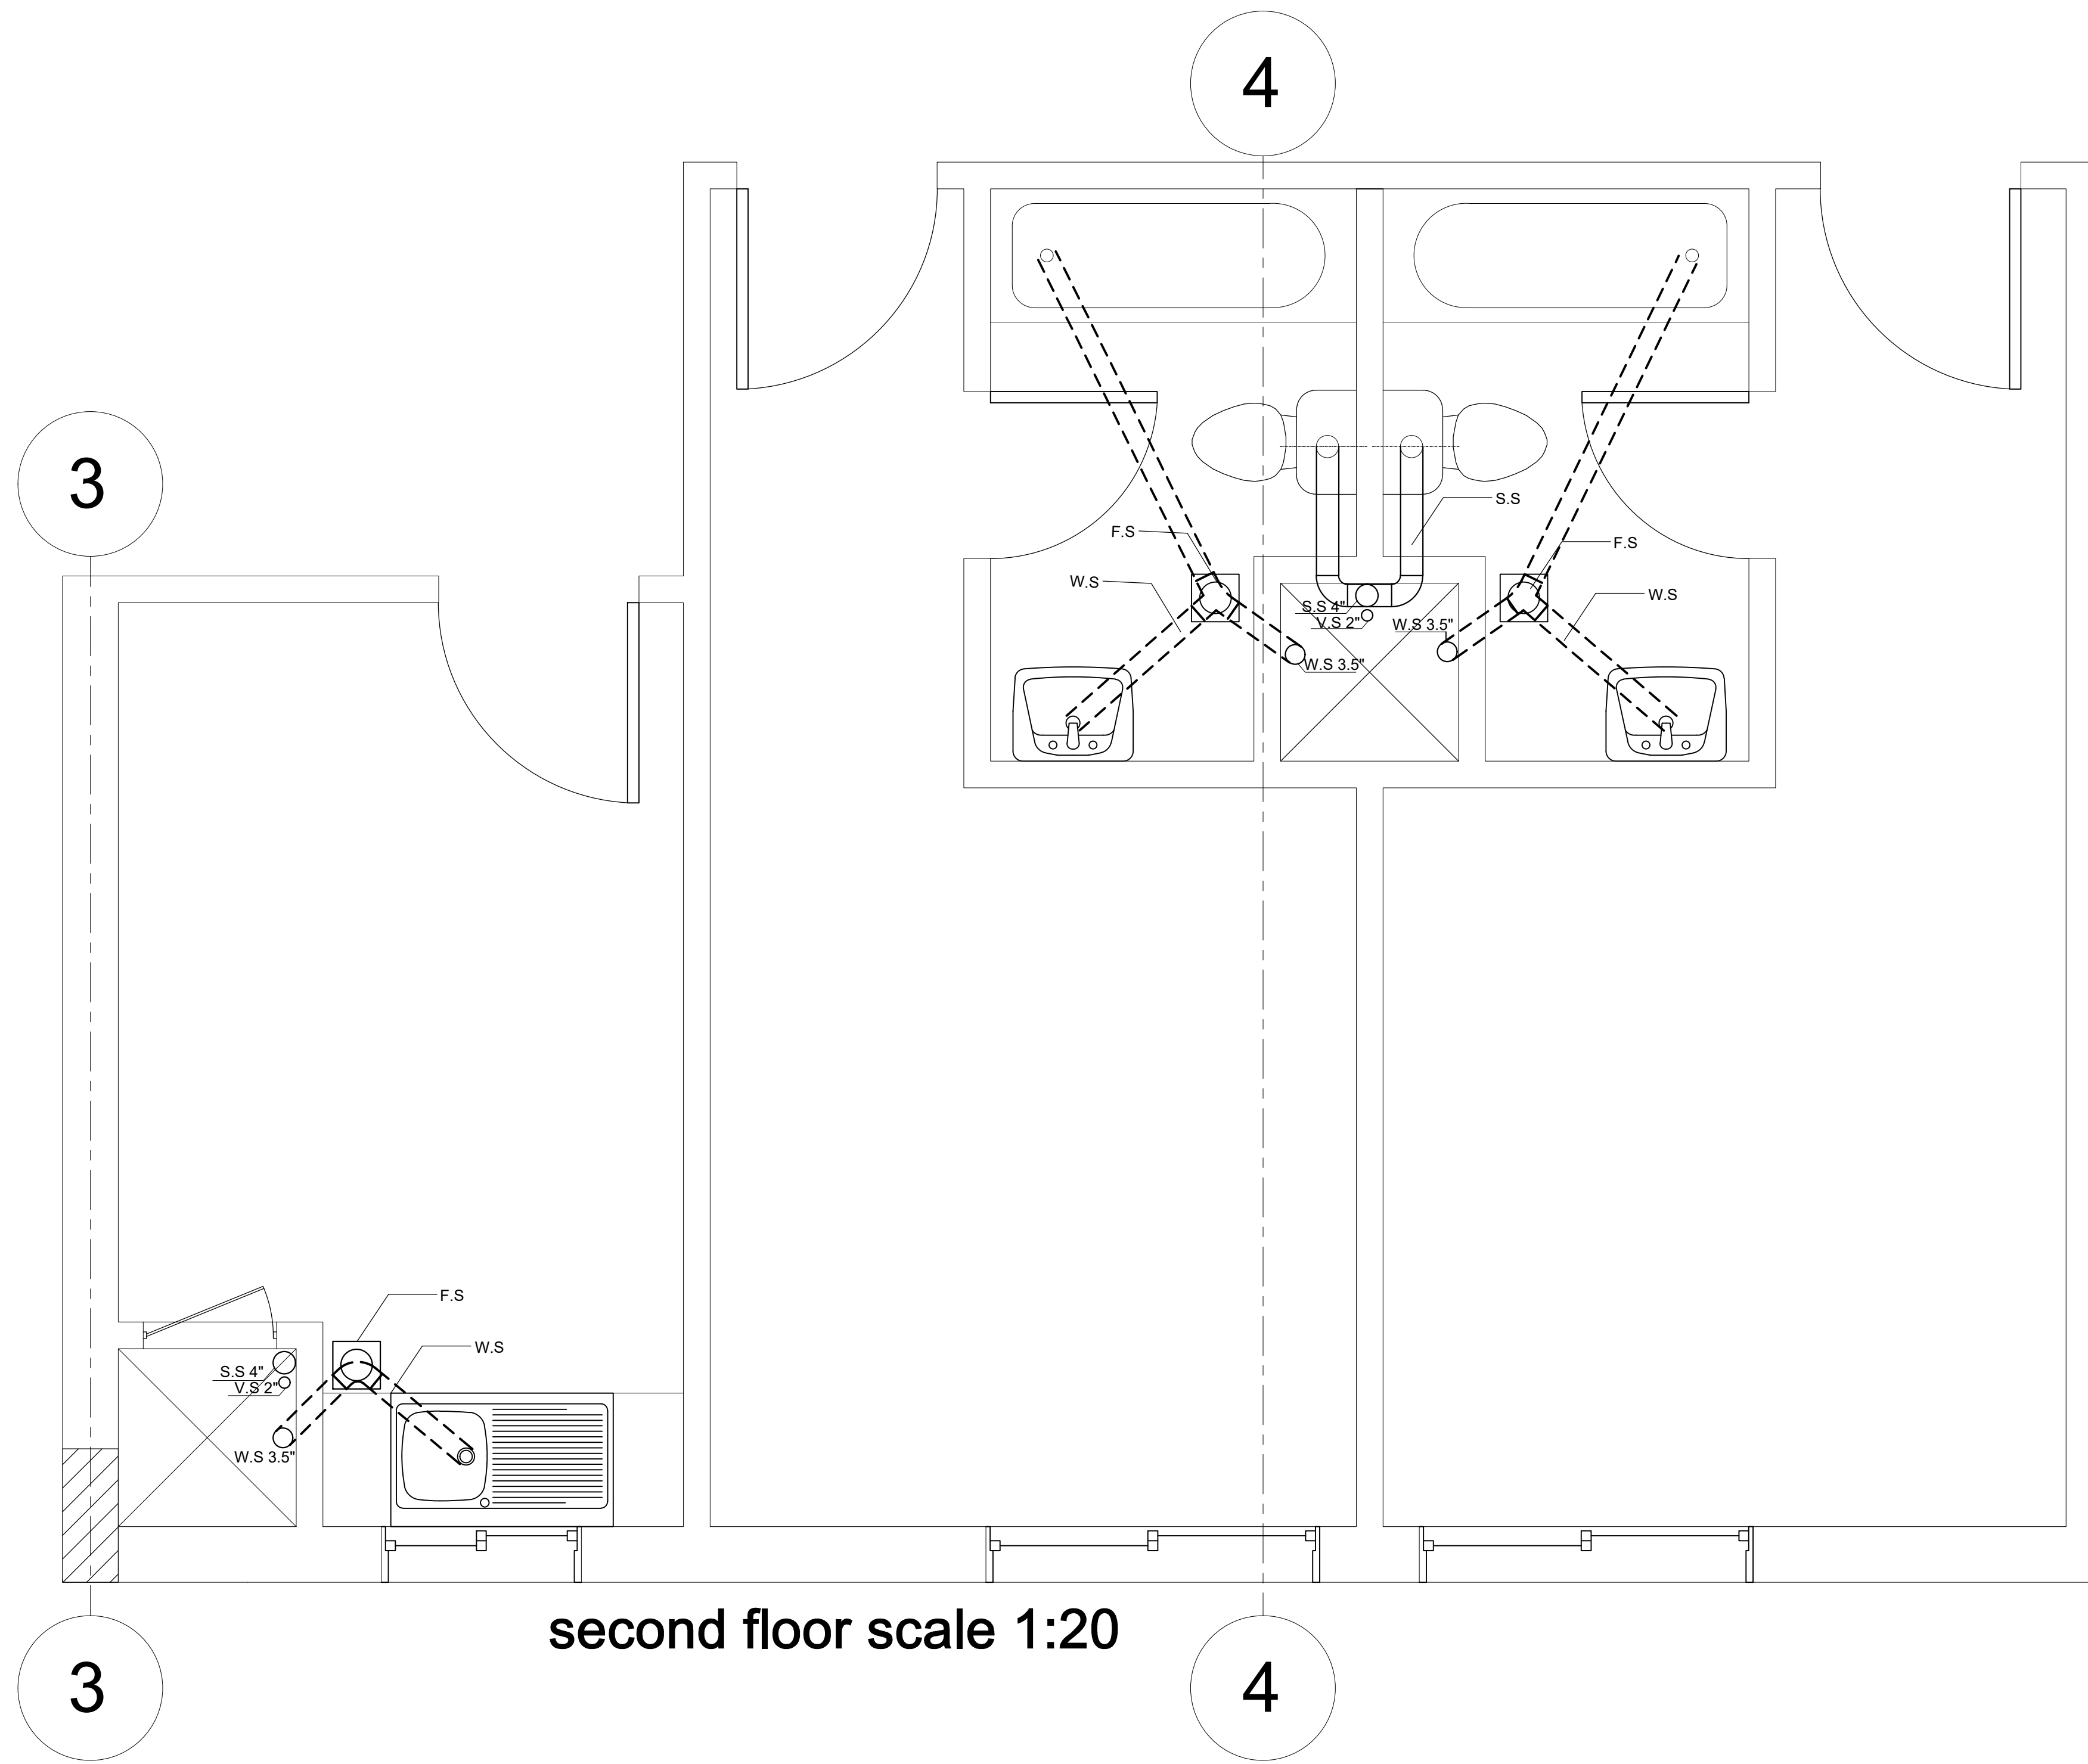

Exterior plumbing at ground floor scale 1:100